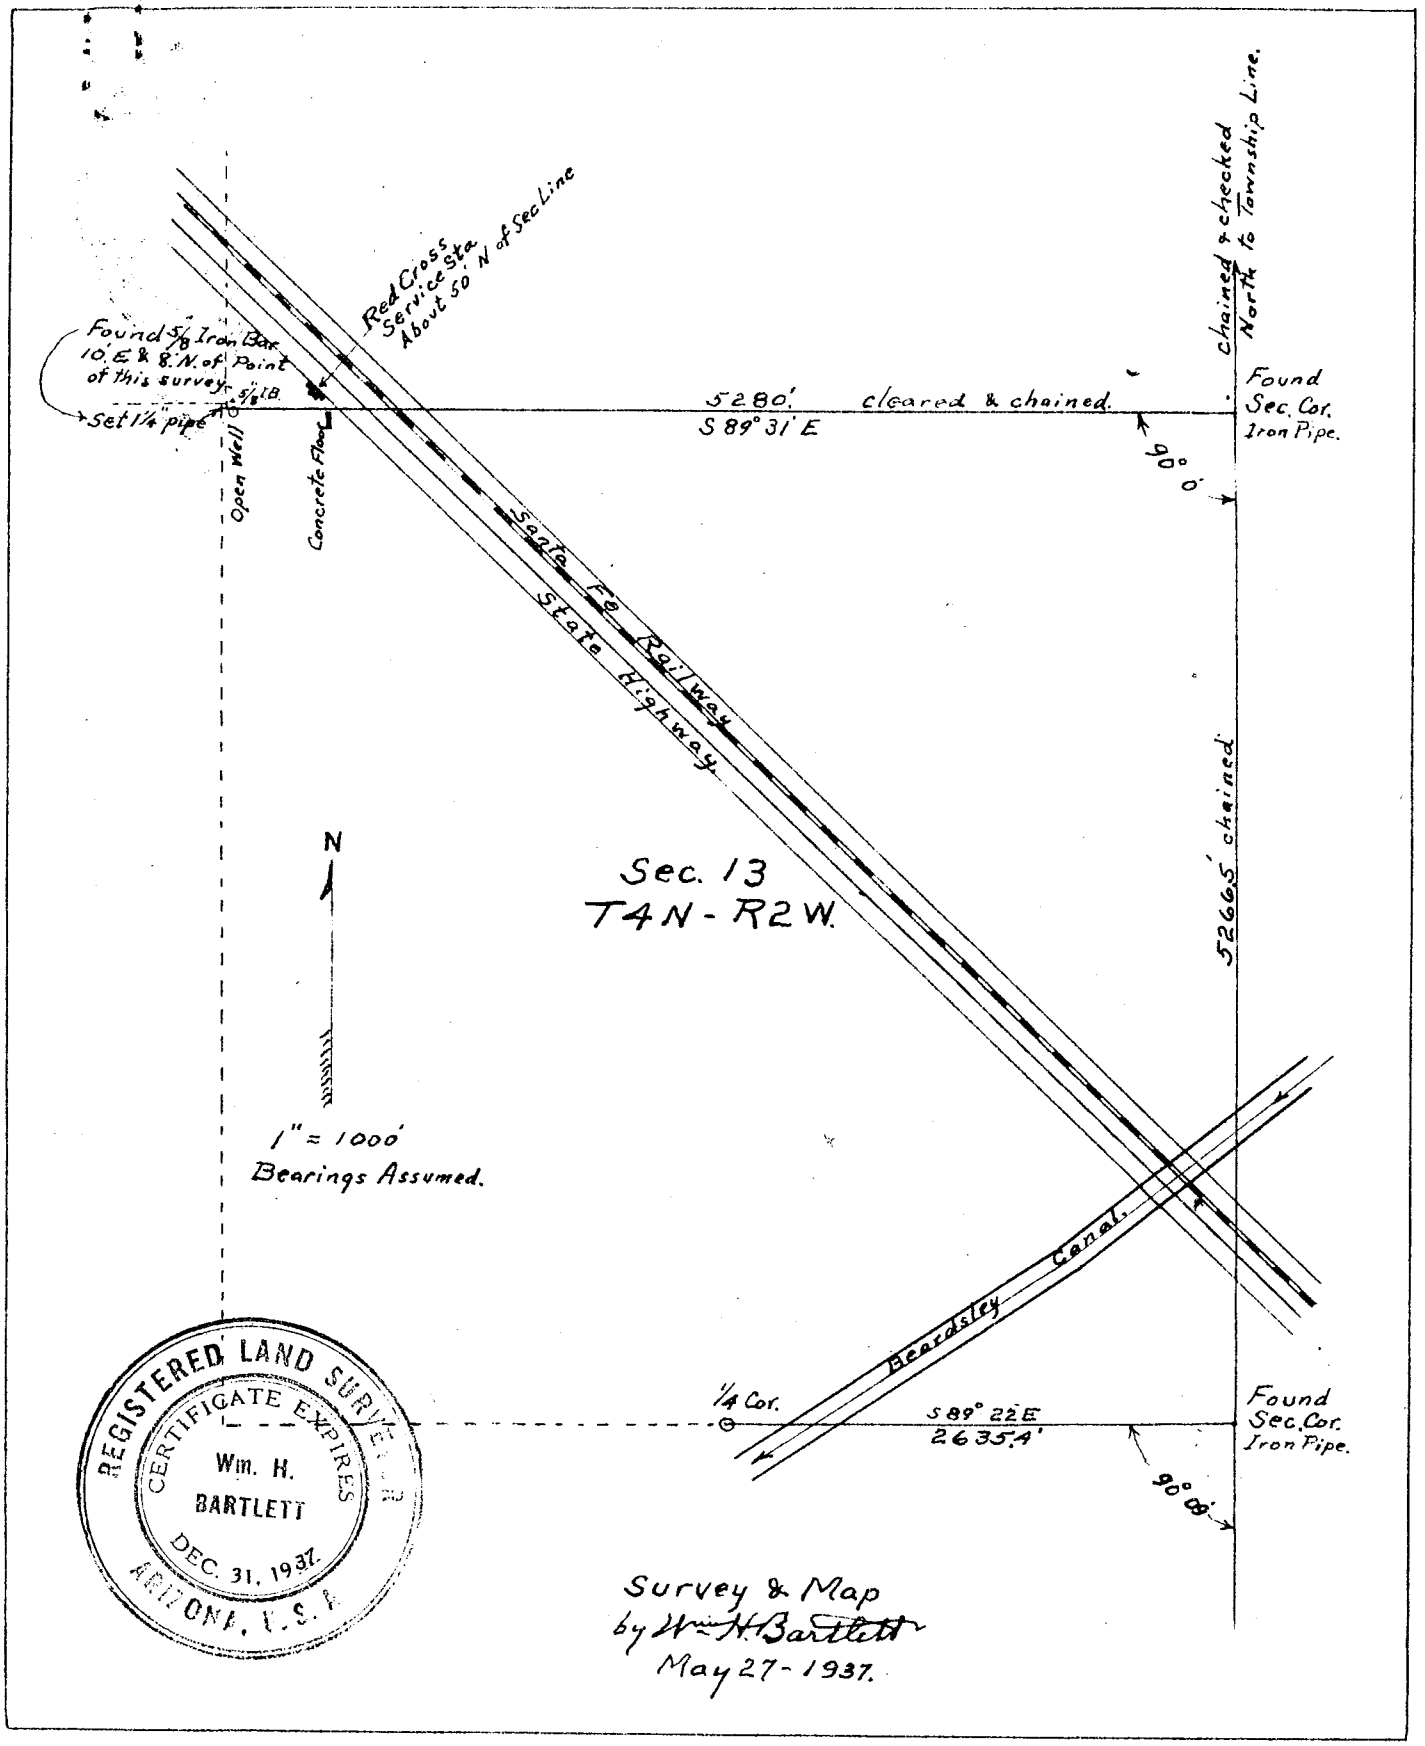
Red Cross Service Sta About 50' N of Sec Line
Found 5/8 Iron Bar 10' E & 8' N. of Point of this survey
5/8 I.B.
Set 1¼ pipe
Open Well
Concrete Floor
5280' cleared & chained.
S 89° 31' E
90° 0'
Found Sec. Cor. Iron Pipe.
Chained & checked North to Township Line.
Santa Fe Railway
State Highway
5266.5' chained
N
Sec. 13
T4N - R2W.
1" = 1000'
Bearings Assumed.
Beardsley Canal.
¼ Cor.
S 89° 22' E
2635.4'
Found Sec. Cor. Iron Pipe.
90° 08'
REGISTERED LAND SURVEYOR
CERTIFICATE EXPIRES
Wm. H. BARTLETT
DEC. 31, 1937.
ARIZONA, U.S.A.
Survey & Map
by Wm. H. Bartlett
May 27 - 1937.

D/N 55723