6-7N-4W

PARK SITE - TOWN OF WICKENBURG

LOT 7, SE¼ NW¼, NE¼ SW¼,
SE¼ SW¼, SW¼ NE¼,
NW¼ SE¼, NE¼ SE¼,
Sec. 6, T.7N., R.4W.,
G. & S.R. Base & Meridian

Maricopa County, Arizona

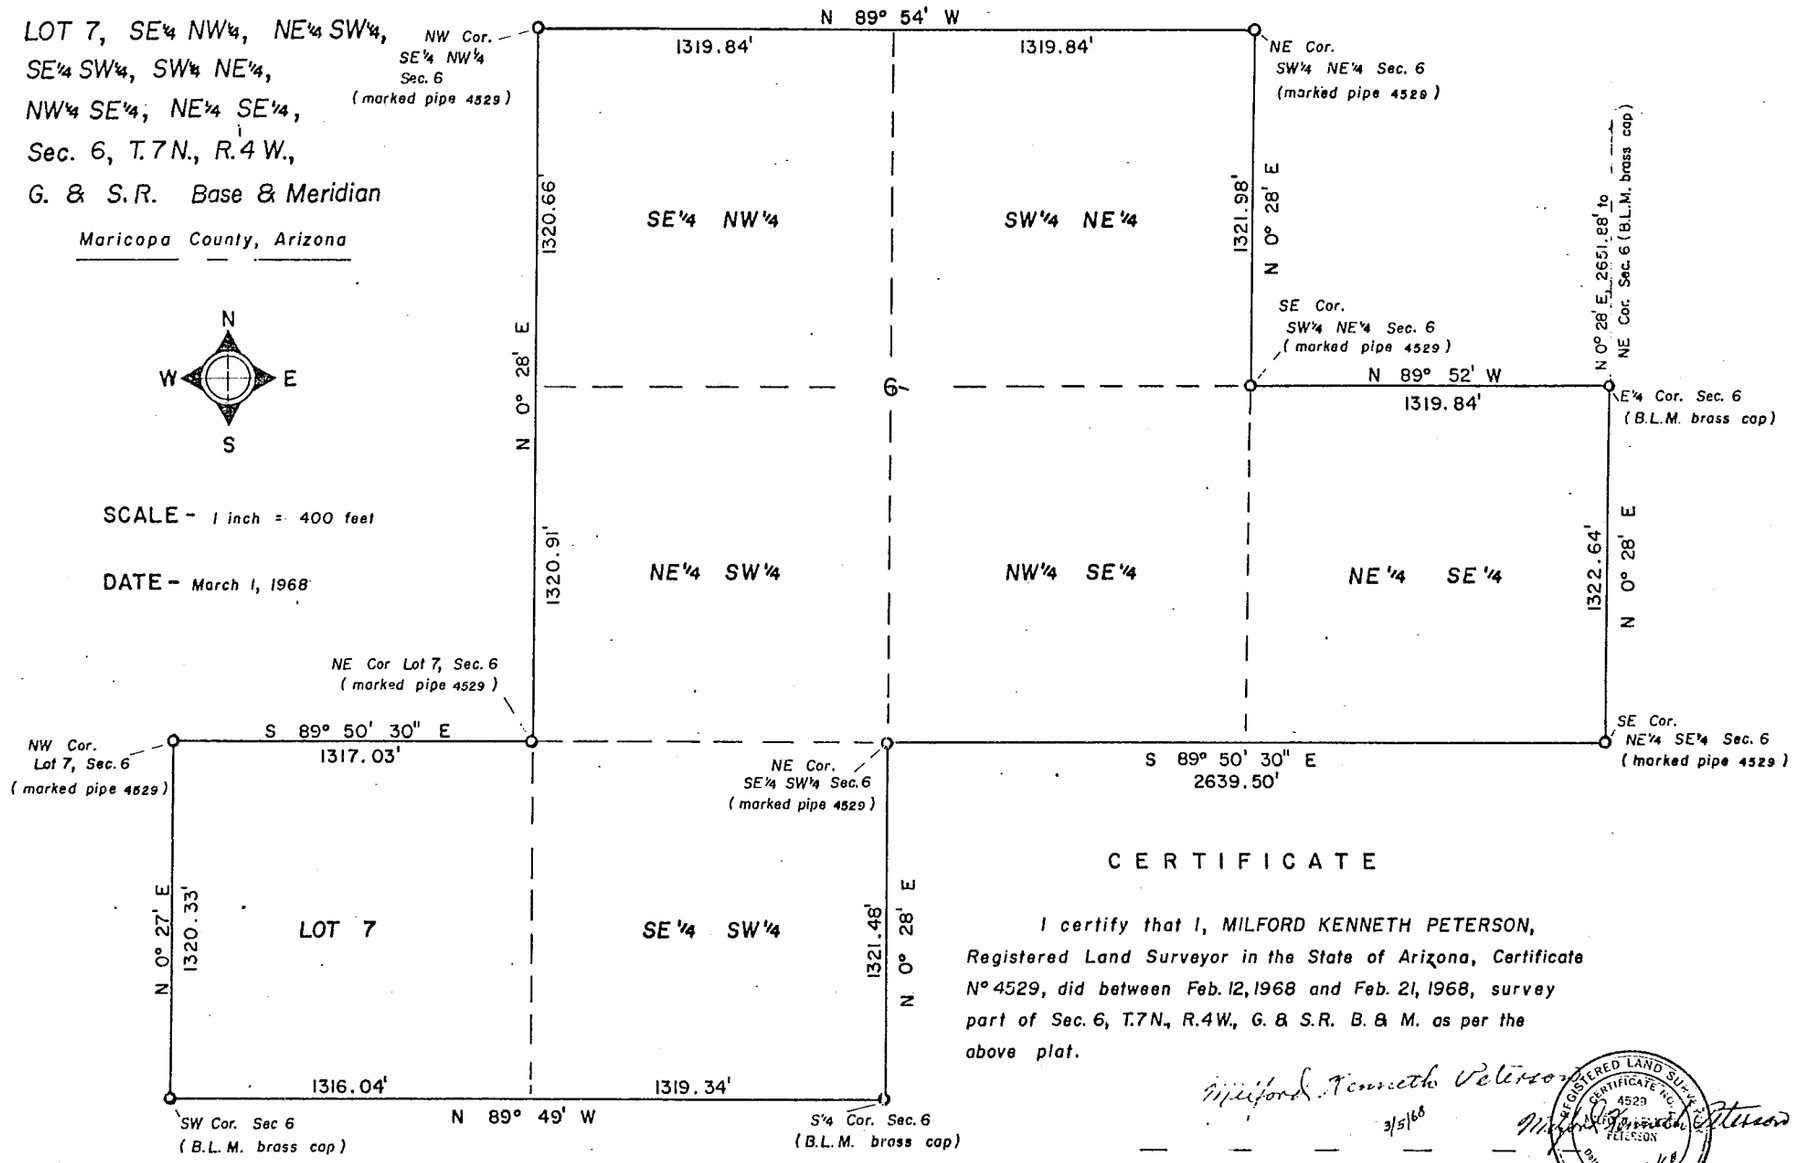

CERTIFICATE

I certify that I, MILFORD KENNETH PETERSON, Registered Land Surveyor in the State of Arizona, Certificate N° 4529, did between Feb. 12, 1968 and Feb. 21, 1968, survey part of Sec. 6, T.7N., R.4W., G. & S.R. B. & M. as per the above plat.

Milford Kenneth Peterson
3/5/68

REGISTERED LAND SURVEYOR

REGISTERED LAND SURVEYOR CERTIFICATE NO. 4529 MILFORD KENNETH PETERSON Date Signed 3/5/68 ARIZONA, U.S.A.

DIN 55736