REPORT OF SURVEY
FOR
MRS. DORIS G. WALKUP
P.O. BOX 621
LITCHFIELD, PARK, ARIZ
OF
The W. 1/2, S.W. 1/4, N.W. 1/4, Sec. 11,
T.2N., R.1W., G.&S.R.B.&M.

Sw

10407 Edgewood Dr.
Sun City
85351

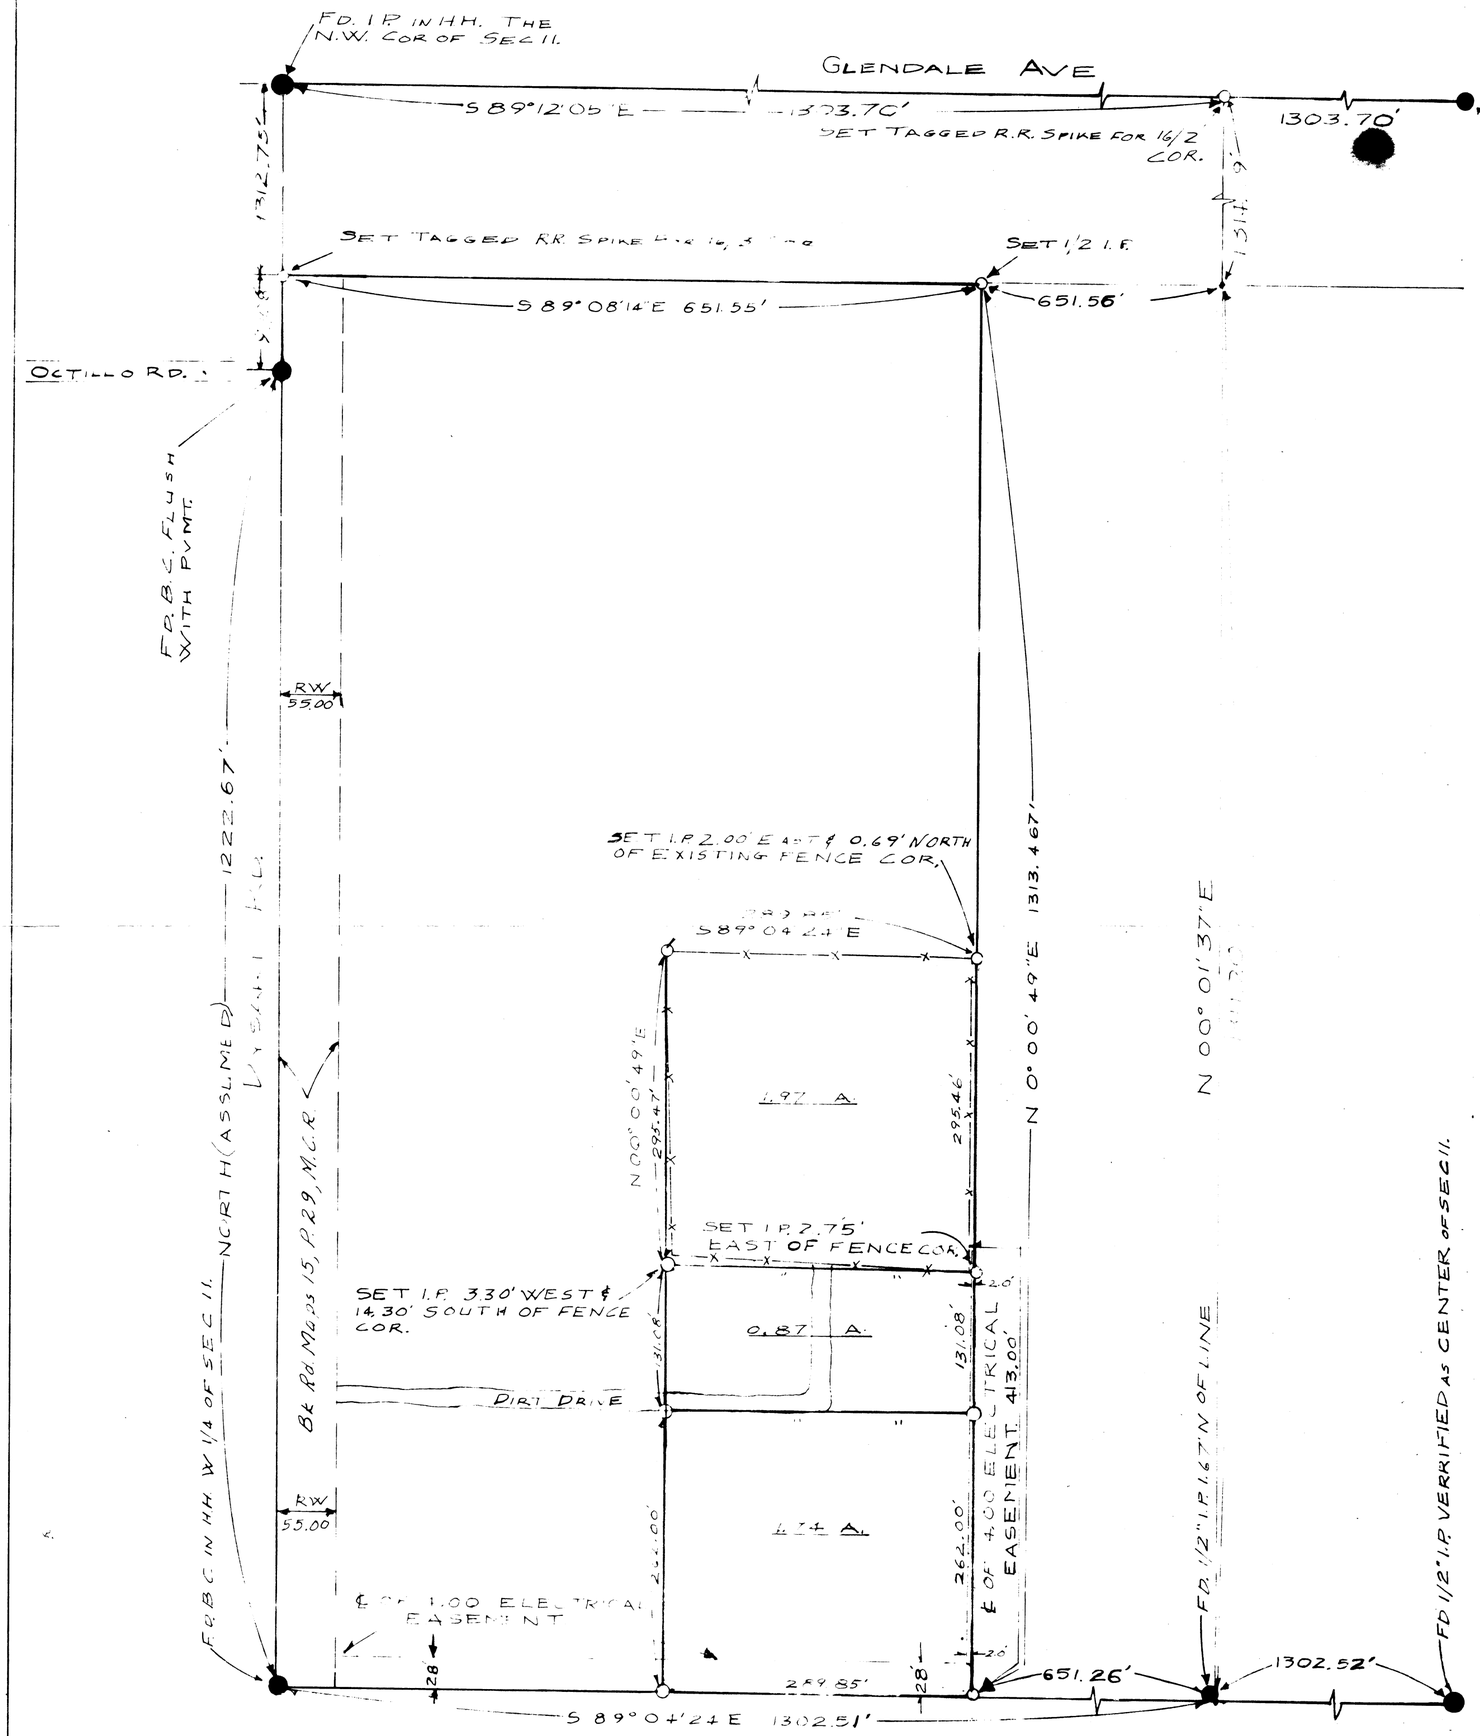

Note: Electric Easement Shown Is According To Dkt. 6623, P.95, M.C.R.

N

Scale: 1" = 100'

LEGEND

- ● = Monument Found
- ● = Iron Pipe or Iron Bar Found
- ○ = 1/2" I.D. Iron Pipe Tagged L.S. 1681 Set This Survey
- R = Data From Maricopa County Records
- CR = Calculated From R
- M = Measured in Field
- CM = Calculated From M
- = Wire or Wood Fence
- = Chain Link Fence
- = Block or Stone Wall

ALL DIST. & BEARINGS WERE FIELD MEASURED

CERTIFICATION: This will certify that the survey shown hereon was done under my supervision during the month of Feb, 1973.

Eugene F. Kelley
2-28-73

ARIZONA SURVEYING SERVICE
5704 N. 27th AVENUE, PHOENIX, ARIZONA
Drawing No. L-73-1746 - Phone: 242-0539

DIN 55740