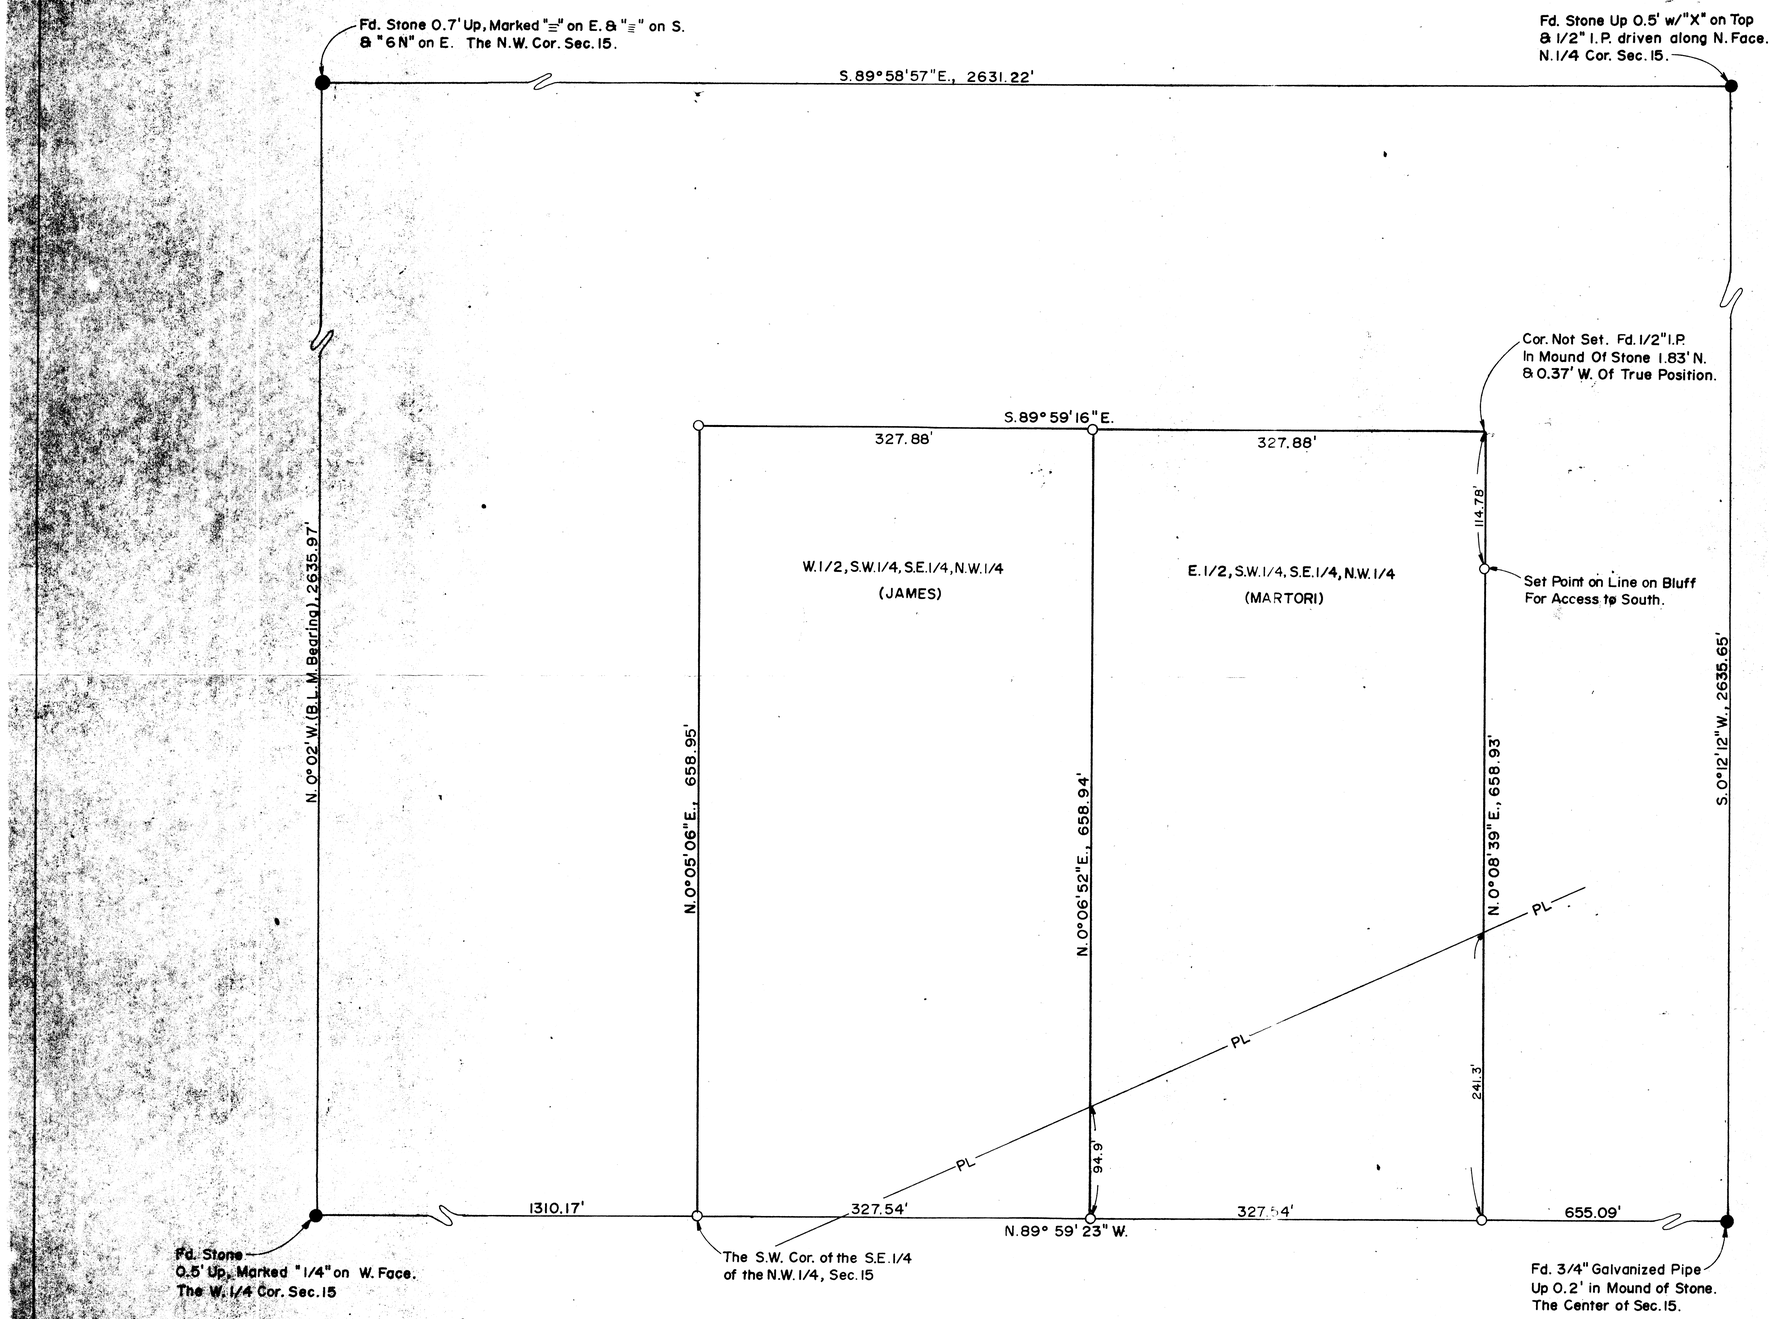

REPORT OF SURVEY

OF

That Portion of the N.W.1/4 of Sec. 15, T. 6 N., R. 4 E., G.& S.R.B.& M., Shown Hereon.

FOR

John H. James
421 E. Las Palmaritas
Phoenix, Arizona

and

Peter C. Martori
7817 N. 3rd St.
Phoenix, Arizona

LEGEND

- ● = Monument Found
- ● = Iron Pipe or Iron Bar Found
- ○ = 1/2" I.D. Iron Pipe Tagged L.S. 1681 Set This Survey
- R = Data From Maricopa County Records
- CR = Calculated From R
- M = Measured in Field
- CM = Calculated From M
- +-+-+- = Wire or Wood Fence
- -o-o-o- = Chain Link Fence
- ▭▭▭ = Block or Stone Wall
- —PL— = Power Line

N

Scale: 1" = 60'

CERTIFICATION: This will certify that the survey shown hereon was done under my supervision during the month of August and September, 1976.

Eugene Shelley

REGISTERED LAND SURVEYOR — CERTIFICATE NO. 1681 — STATE OF ARIZONA

ARIZONA SURVEYING SERVICE
2802 W. SOLANO DR. N., PHOENIX, ARIZONA
Drawing No. L-76-7859 Phone: 242-0539

DIN 55742