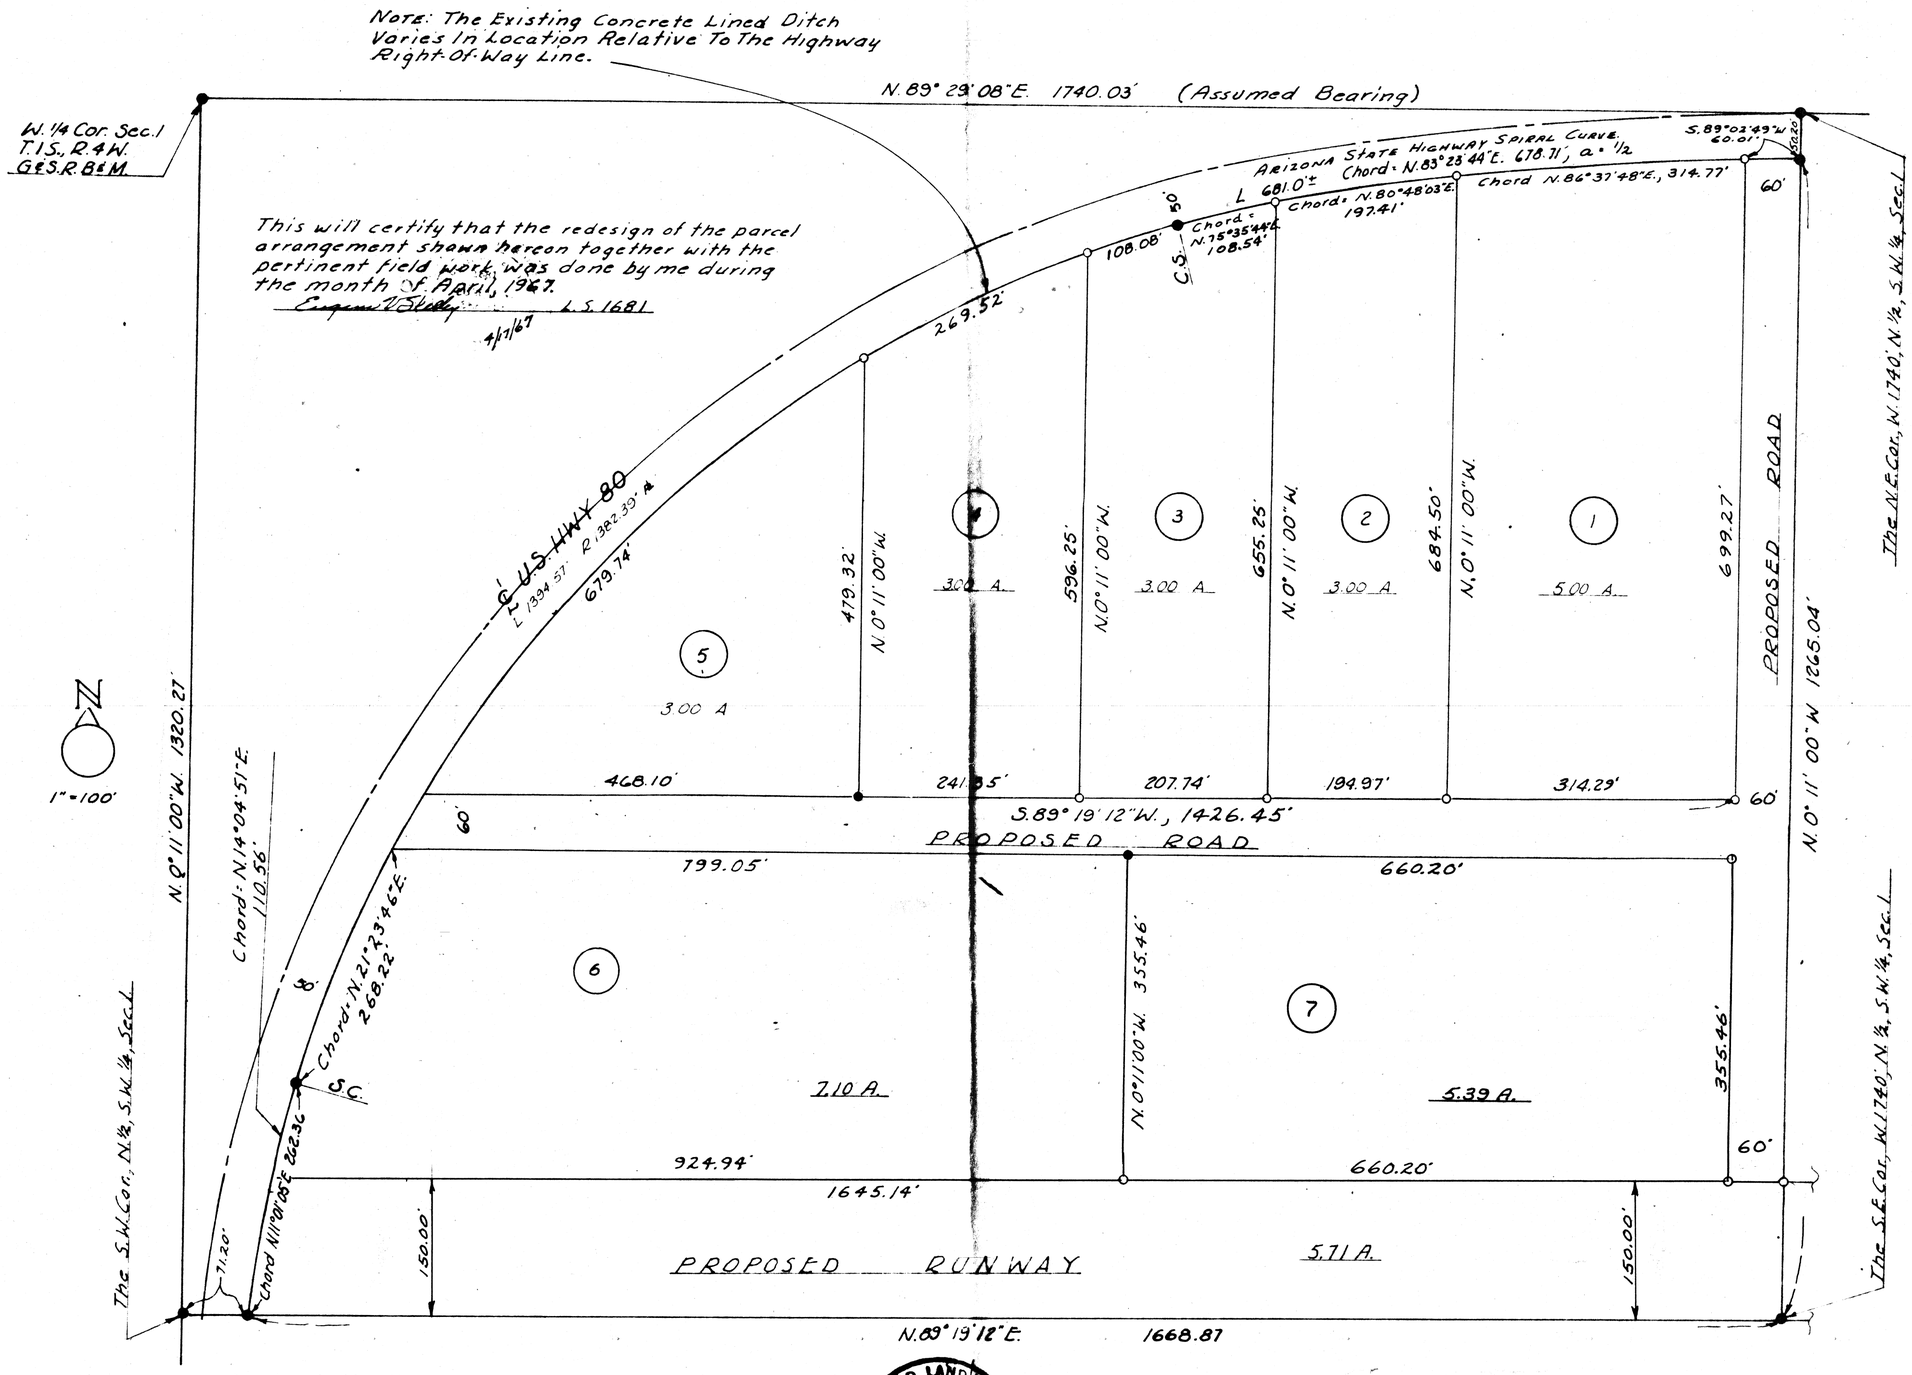

This is to certify that the survey data and calculations hereon shown was done by me and under my direction in July, Aug. & Sept. 1966

L.S. No. 4019

REGISTERED LAND SURVEYOR
CERTIFICATE NUMBER
F. B. BENTLEY, JR.
DEC. 31, 1966
ARIZONA

Note: Set 4 bridge spikes on line only with 2' high guardstakes along the west line of parcel 1.

Set chisel X on south slope of concr. lined ditch at the N.W. Cor. Parcel 1.

DIN# 55754 - 1/1
APLS

LEGEND

● = Monument Found
○ = 1/2" I.D. Iron Pipe Tagged L.S. 1681 Set This Survey

This will certify that the field and office work for Parcels 1, 2, 3, 4, & 7 shown hereon was done by me during the month of April, 1976.

REGISTERED LAND SURVEYOR
1682
EUGENE V. SKELLEY
Date Signed 4/29/76
ARIZONA, U.S.A.

REPORT OF SURVEY

That Portion of the N. 1/2, S.W. 1/4, Sec. 1, T. 1 S., R. 4 W., G. & S.R.B.&M. shown hereon.

FOR

Hardesty Bros.
P.O. Box 918
Buckeye, Ariz.

ARIZONA SURVEYING SERVICE
2802 W. SOLANO DR. N., PHOENIX, ARIZONA
Drawing No. L-76-4852 Phone: 242-0539
(Ref: Drawings L-65-433 & L-66-445-A, L-66-445-B & L-66-445-C)