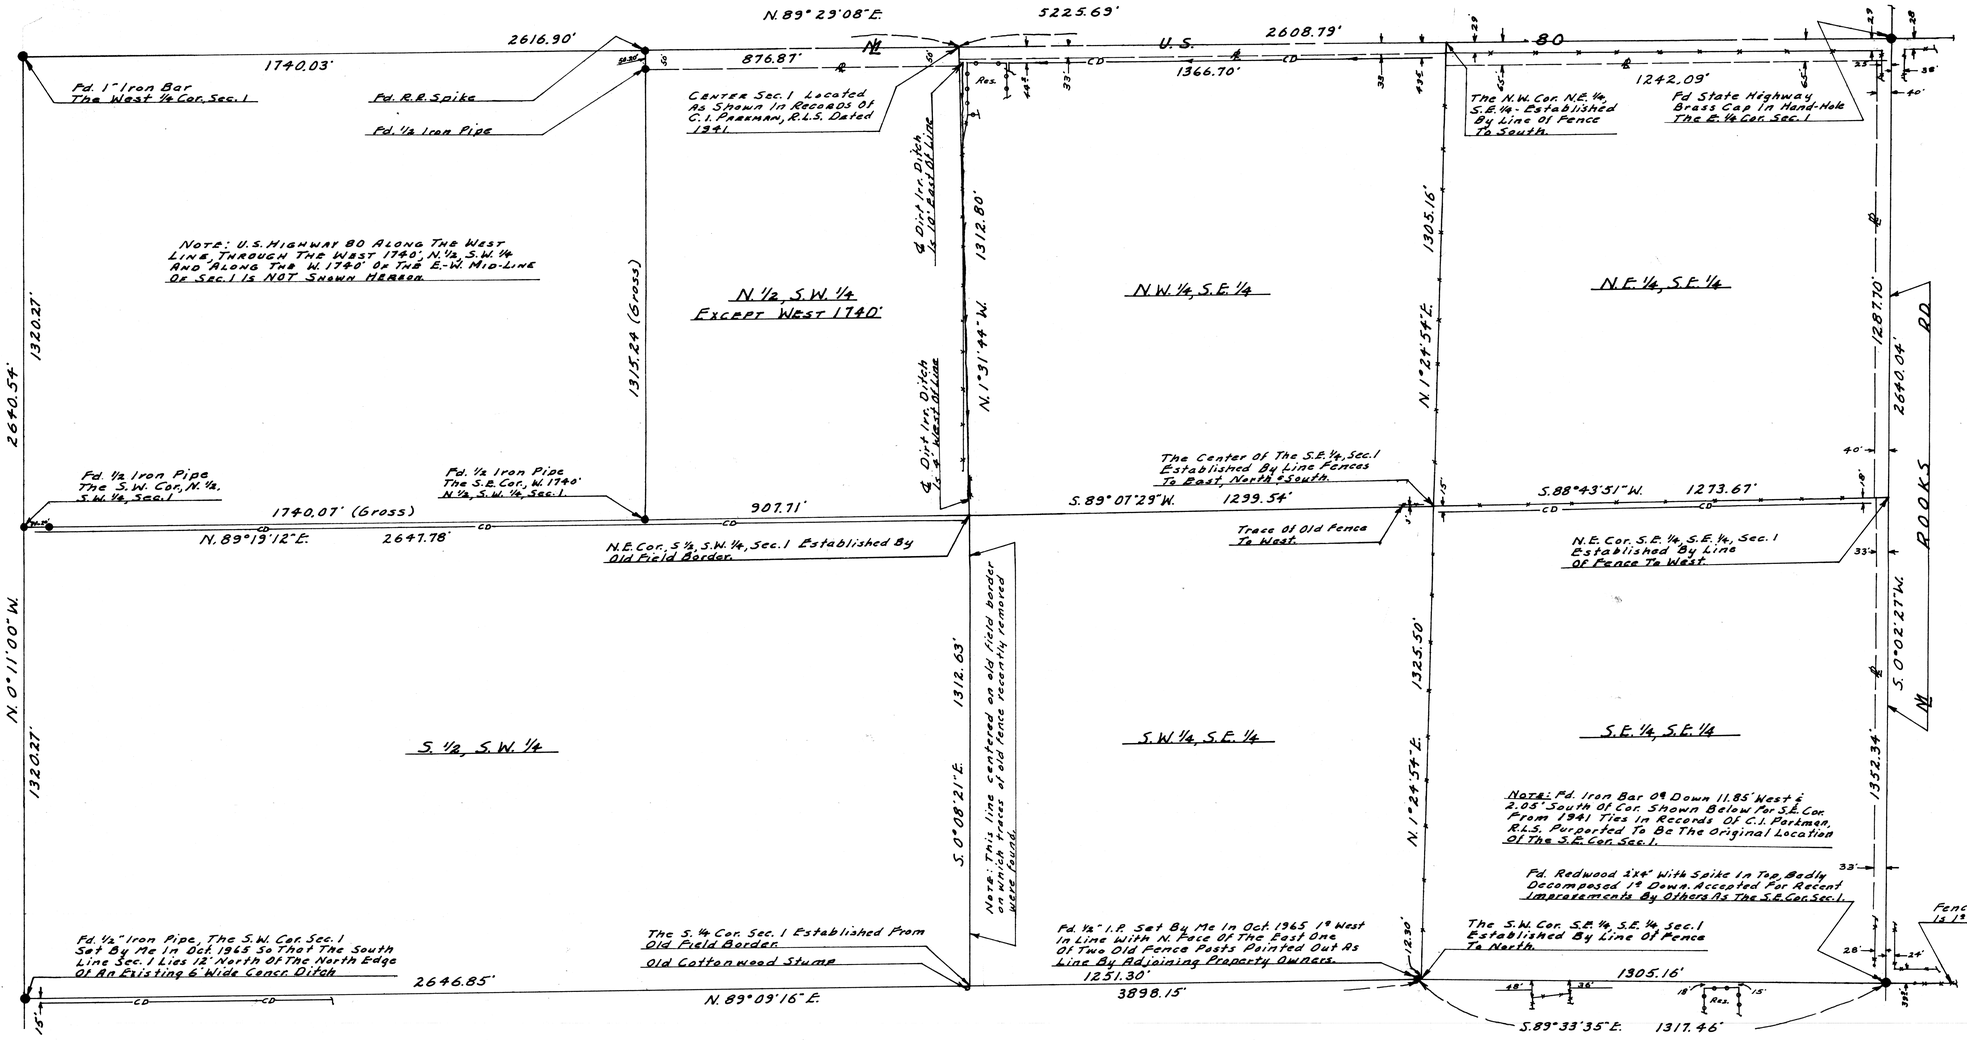

REPORT OF SURVEY

FOR

MR. BRUCE HARDESTY

BUCKEYE ARIZONA

OF THE

S. 1/2, Sec. 1, T. 1 S., R. 4 W., G. & S. R. B. & M., Mar. Co., Ariz., With The Regular Subdivisional Parcels Boundary Lines Located According To Evidently Long Standing Lines Of Possession.

Note: Other Existing Improvements Are Not Shown Hereon.

Certification:
This will certify that the survey shown hereon is from a previous survey No. L-65-433 and from additional field work done in April, June & July, 1966.

Eugene V. Skelley, R.L.S.

ARIZONA SURVEYING SERVICE
1114 N. 7th St. Phoenix Arizona
Drawing No. L-66-459

DIN # 55757 - 1/1
APLS