REPORT OF SURVEY

OF

Three Fresh Water Well Sites Lying In The S.W. 1/4 N.W. 1/4, Sec. 2 T2N, R1W, G.&S.R.B.&M., Maricopa Co., Arizona

FOR

FENIX & SCISSON, INC.

ENGINEERS & CONTRACTORS

P.O. Bx. 15609
TULSA, OKLAHOMA

Description For Well No.3: Beginning At The West 1/4 Cor. Sec.2, T.2 N, R.1 W, G.&S.R.B.&M, Mar.Co., Az., Thence East (Assumed Brg), Along The East-West Mid-Line Of Said Sec.2, 234.77'; Thence North, 200.92' To The Center Of Fresh Water Well No.3.

Description For Well No.2: Beginning At The West 1/4 Cor. Sec. 2, T.2 N, R.1 W., G.&S.R.B.&M., Mar.Co., Az.; Thence East (Assumed Brg) Along The East-West Mid-Line Of Said Sec.2, 667.41'; Thence North, 200.92' To The Center Of Fresh Water Well No.2.

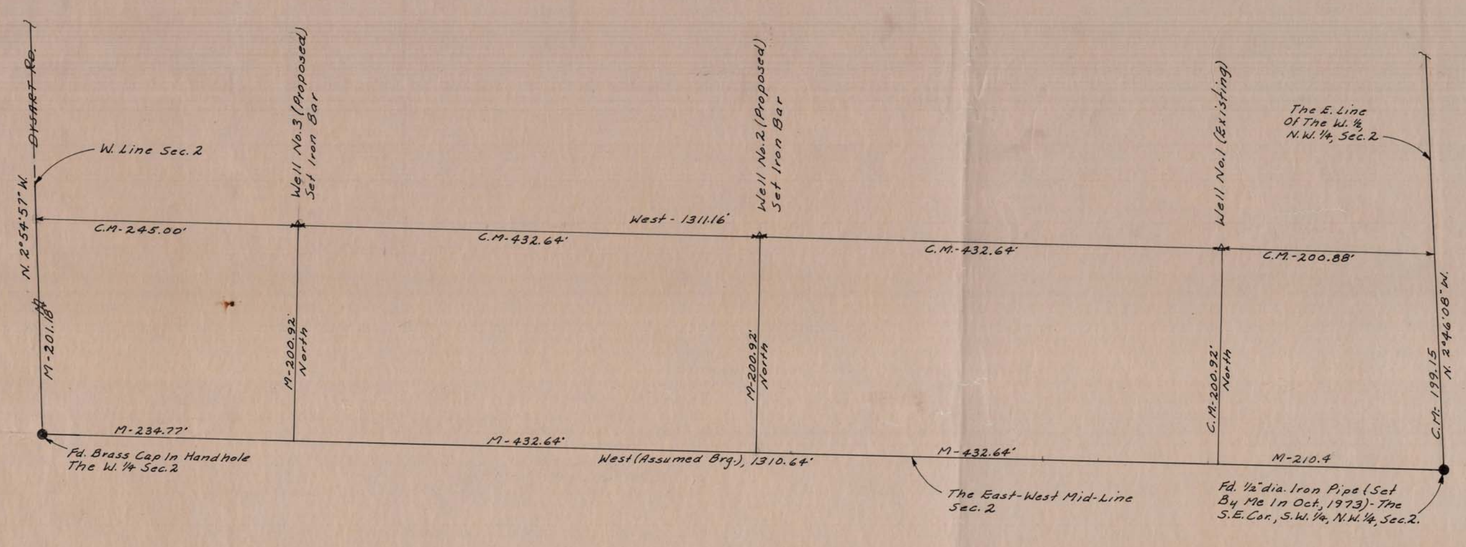

N

Scale: 1" = 60'

LEGEND

- ● = Monument Found
- ● = Iron Pipe or Iron Bar Found
- O = 1/2" I.D. Iron Pipe Tagged L.S. 1681 Set This Survey
- R = Data From Maricopa County Records
- CR = Calculated From R
- M = Measured in Field
- CM = Calculated From M
- = Wire or Wood Fence
- = Chain Link Fence
- = Block or Stone Wall

DIN # 55759- 1/3

APLS

CERTIFICATION: This will certify that the survey shown hereon was done under my supervision during the month of

Eugene F. Kelly

REGISTERED LAND SURVEYOR CERTIFICATE NO. 1681 — EXP. 7/31/74 — ARIZONA, U.S.A.

ARIZONA SURVEYING SERVICE
2802 W. SOLANO DR., N. PHOENIX, ARIZONA
Drawing No. L-74-6807 Phone: 242-0539

Sheet 1 of 3 Sheets.