REPORT OF SURVEY

OF A PORTION OF SECTION
22, T. 8 N., R. 1 W., G. & S.R., B. & M.

PREPARED
FOR

CHAMPIE SCHOOL
YAVAPAI DIST. NO. 14

BOOK OF DEEDS 154, PAGES
635 & 636, YAVAPAI Cr. RECORDS.

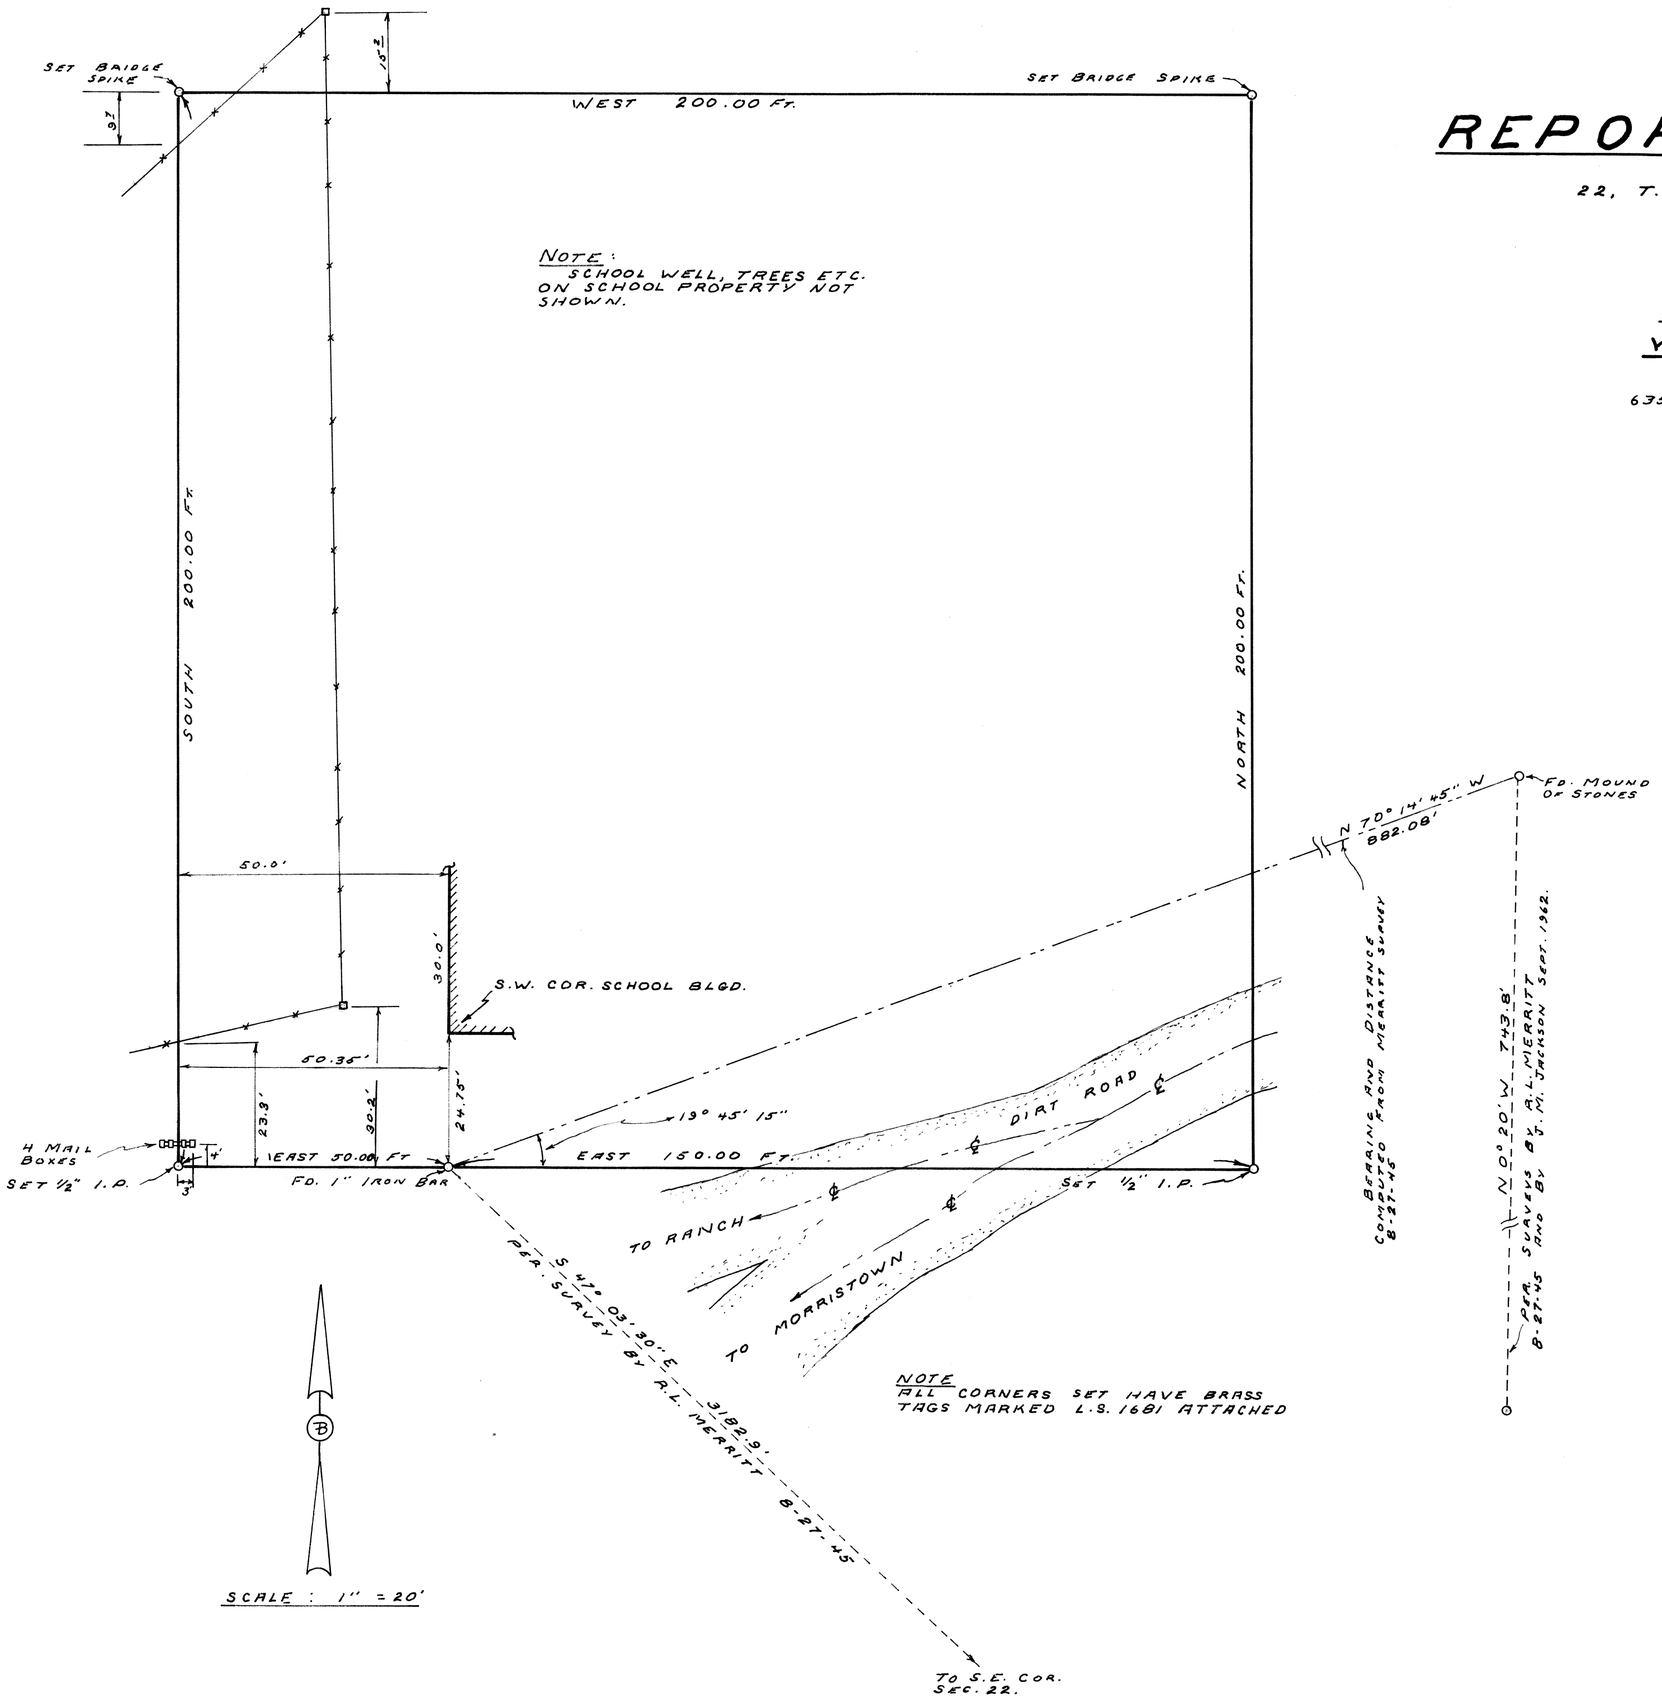

NOTE
ALL CORNERS SET HAVE BRASS TAGS MARKED L.S. 1681 ATTACHED

THIS IS TO CERTIFY THAT THE SURVEY OF THE PREMISES DESCRIBED HEREON WAS MADE BY ME DURING THE MONTH OF JUNE 1966.

Eugene V. Kelley
REGISTERED LAND SURVEYOR

REGISTERED LAND SURVEYOR CERTIFICATE NO. 1681 EUGENE V. KELLEY Date Signed 6/20/66 ARIZONA, U.S.A.

DIN # 55761 - 1/1

APLS

ARIZONA SURVEYING SERVICE
1114 N 7TH. ST. PHOENIX, ARIZ.
JOB L-66-457