Survey of a Portion of the

SE¼ Sec 23, T1N, R7E

G & S.R. B&M.

for

OTIS & EMMA BAKER

May 1946

IRVINE ENGINEERING CO.

FILE # 106

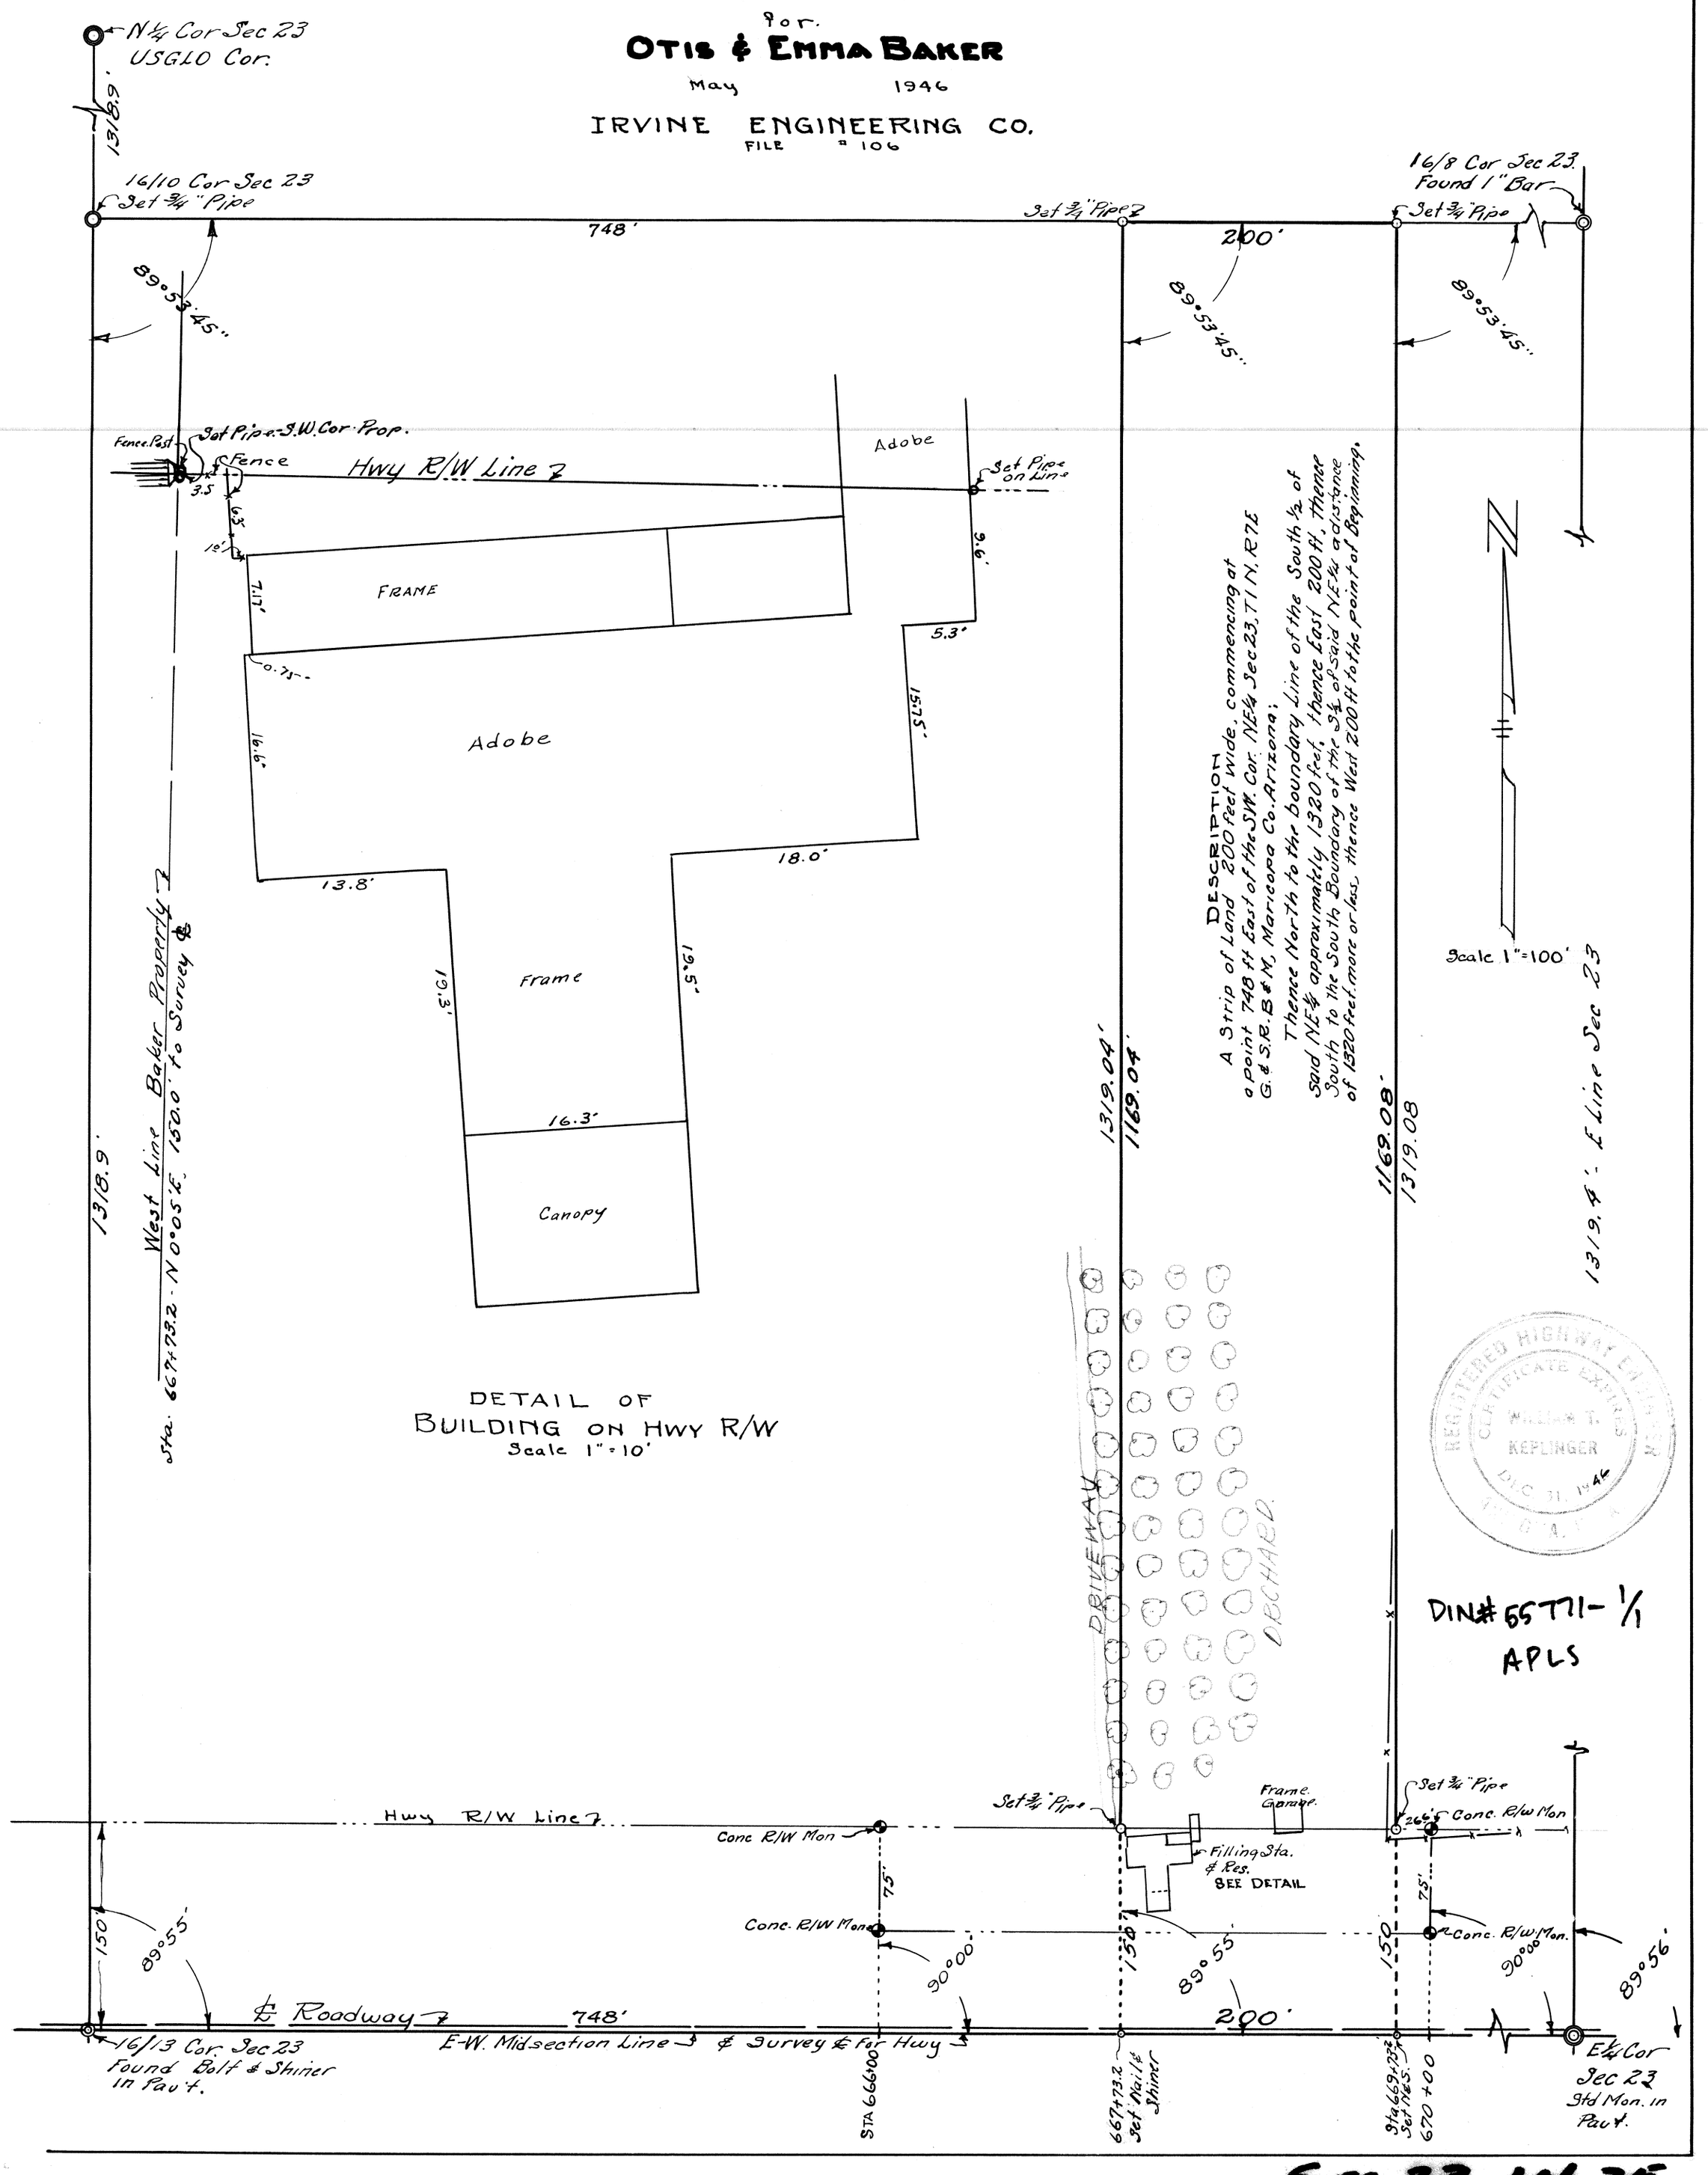

DETAIL OF
BUILDING ON HWY R/W
Scale 1"=10'

SEC. 23, 1N-7E