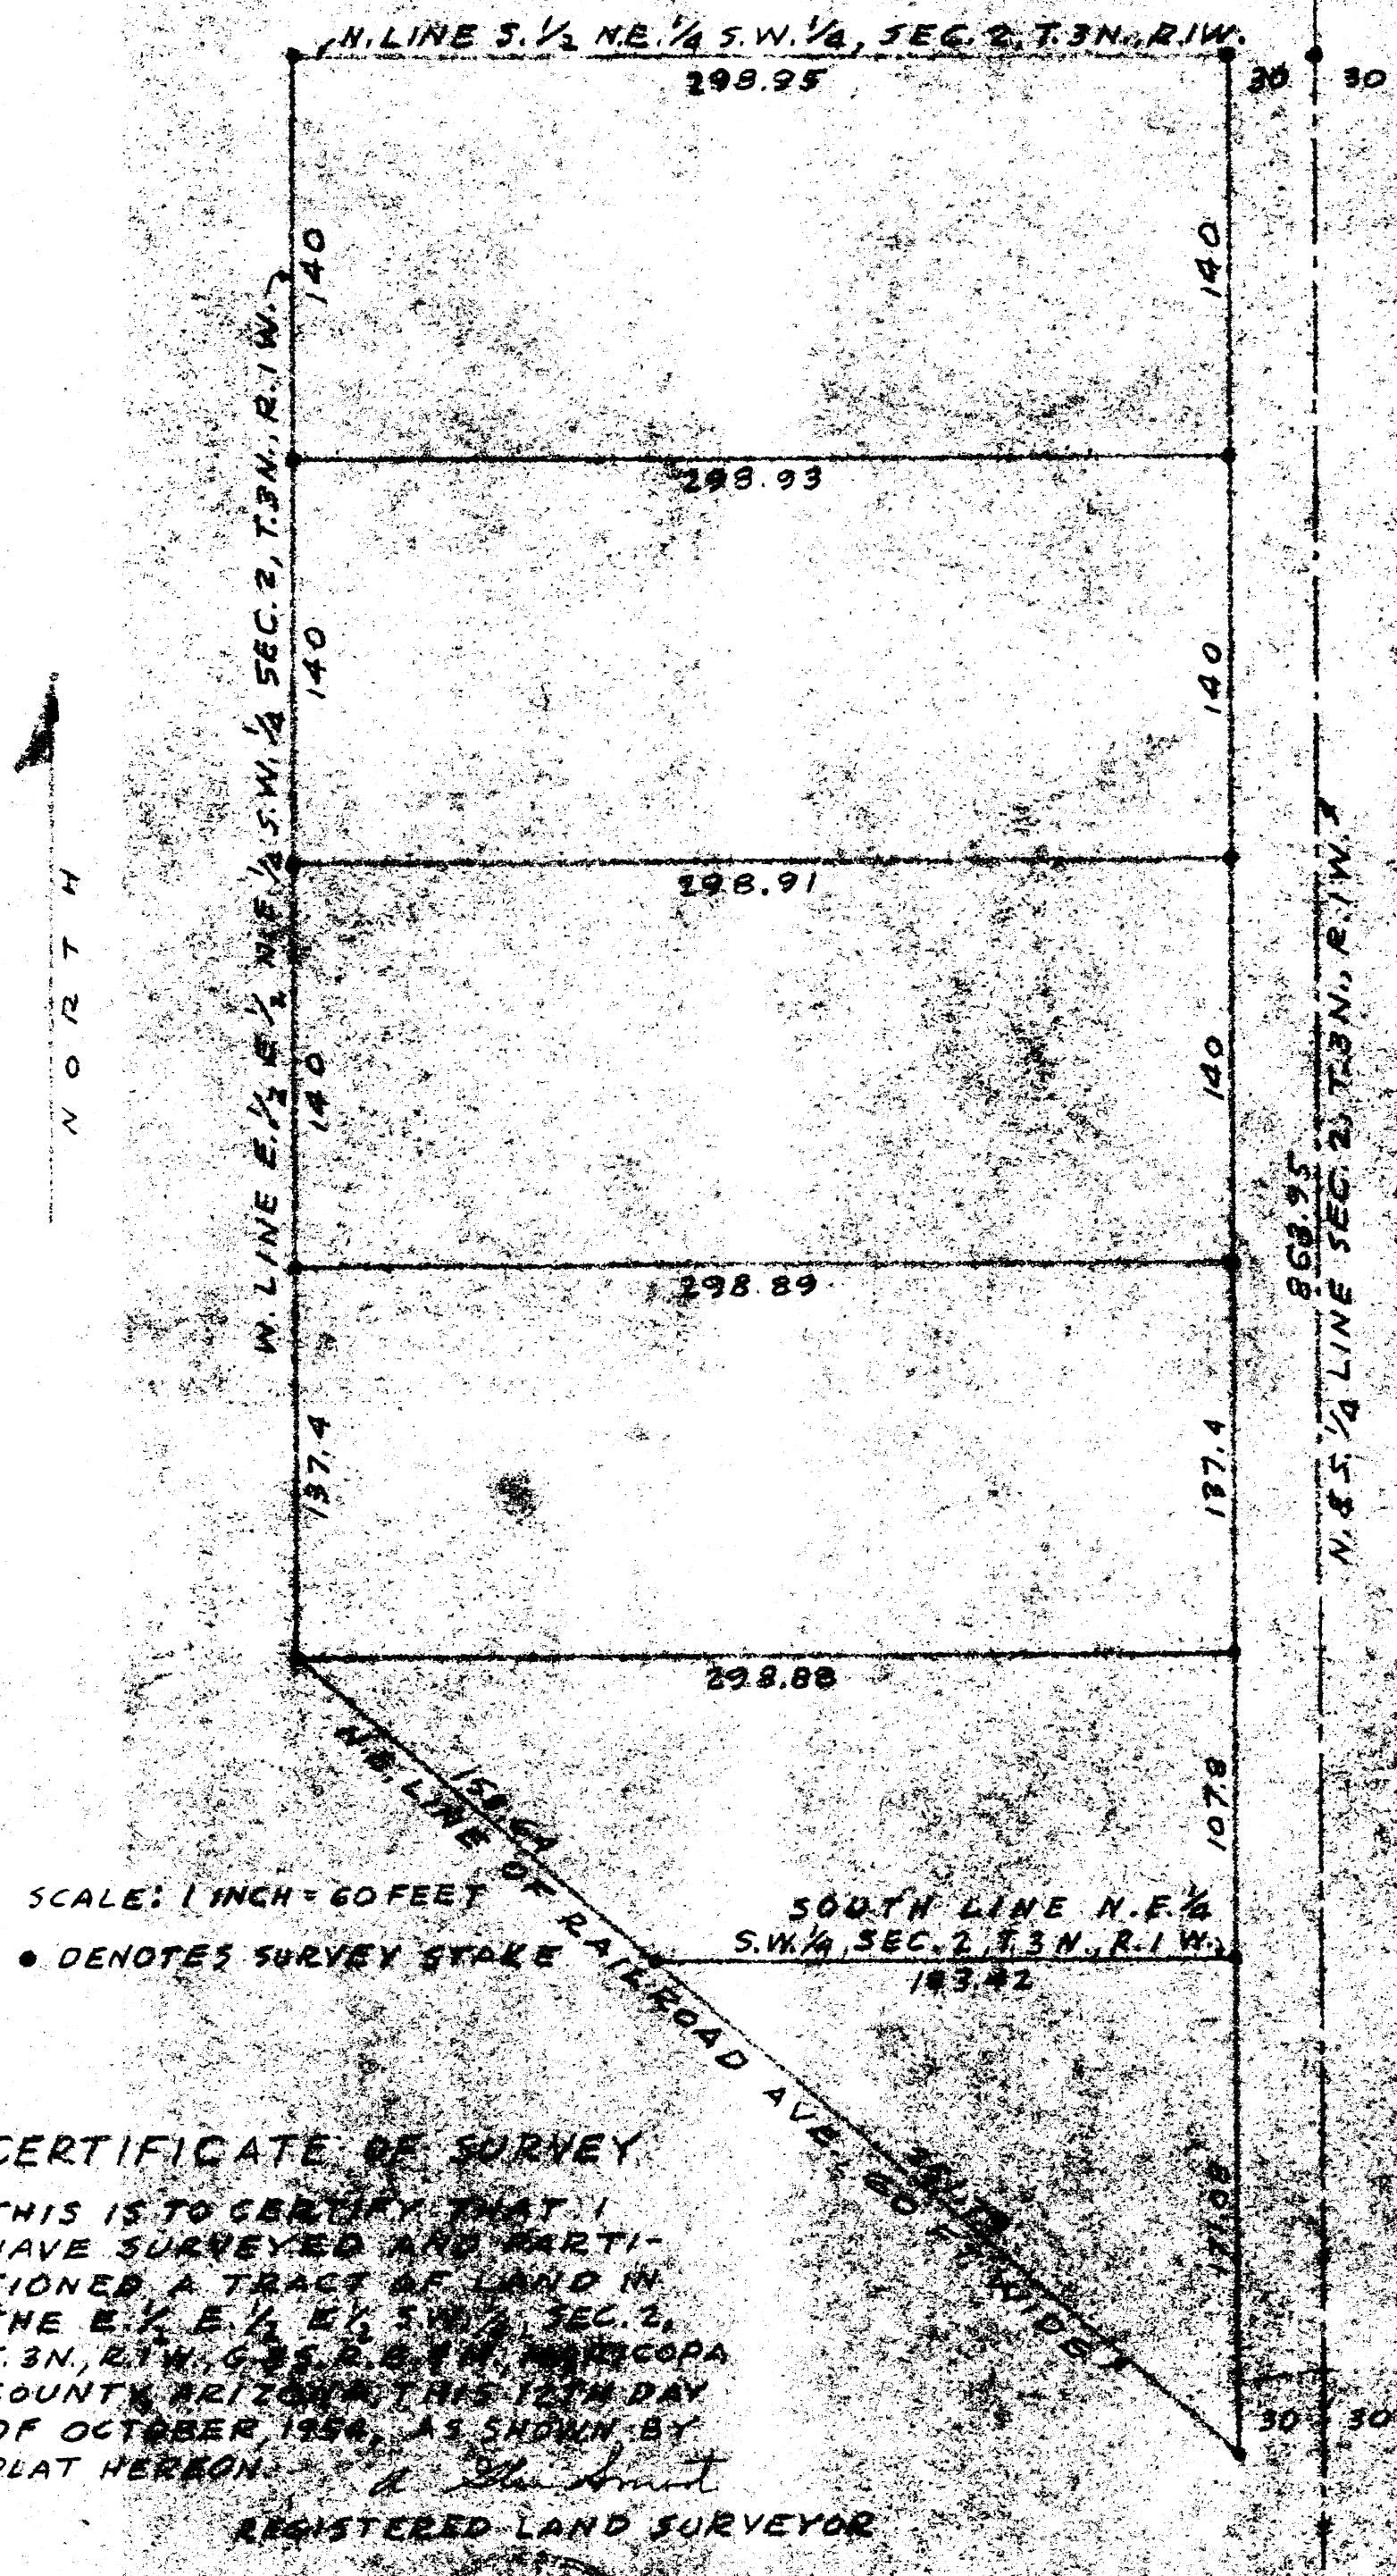

SCALE: 1 INCH = 60 FEET

• DENOTES SURVEY STAKE

CERTIFICATE OF SURVEY

THIS IS TO CERTIFY THAT I HAVE SURVEYED AND PARTITIONED A TRACT OF LAND IN THE E. 1/2 E. 1/2 E. 1/2 S.W. 1/4, SEC. 2, T. 3N., R. 1W., G.&S.R.B.&M., MARICOPA COUNTY, ARIZONA, THIS 12TH DAY OF OCTOBER, 1954, AS SHOWN BY PLAT HEREON.

R. [illegible]

REGISTERED LAND SURVEYOR

BARTLETT ENG. CO.
31 S. FIRST AVE., PHOENIX, ARIZ.
TEL. AL 3-7211

DWG. 55 178
SUR. [illegible]