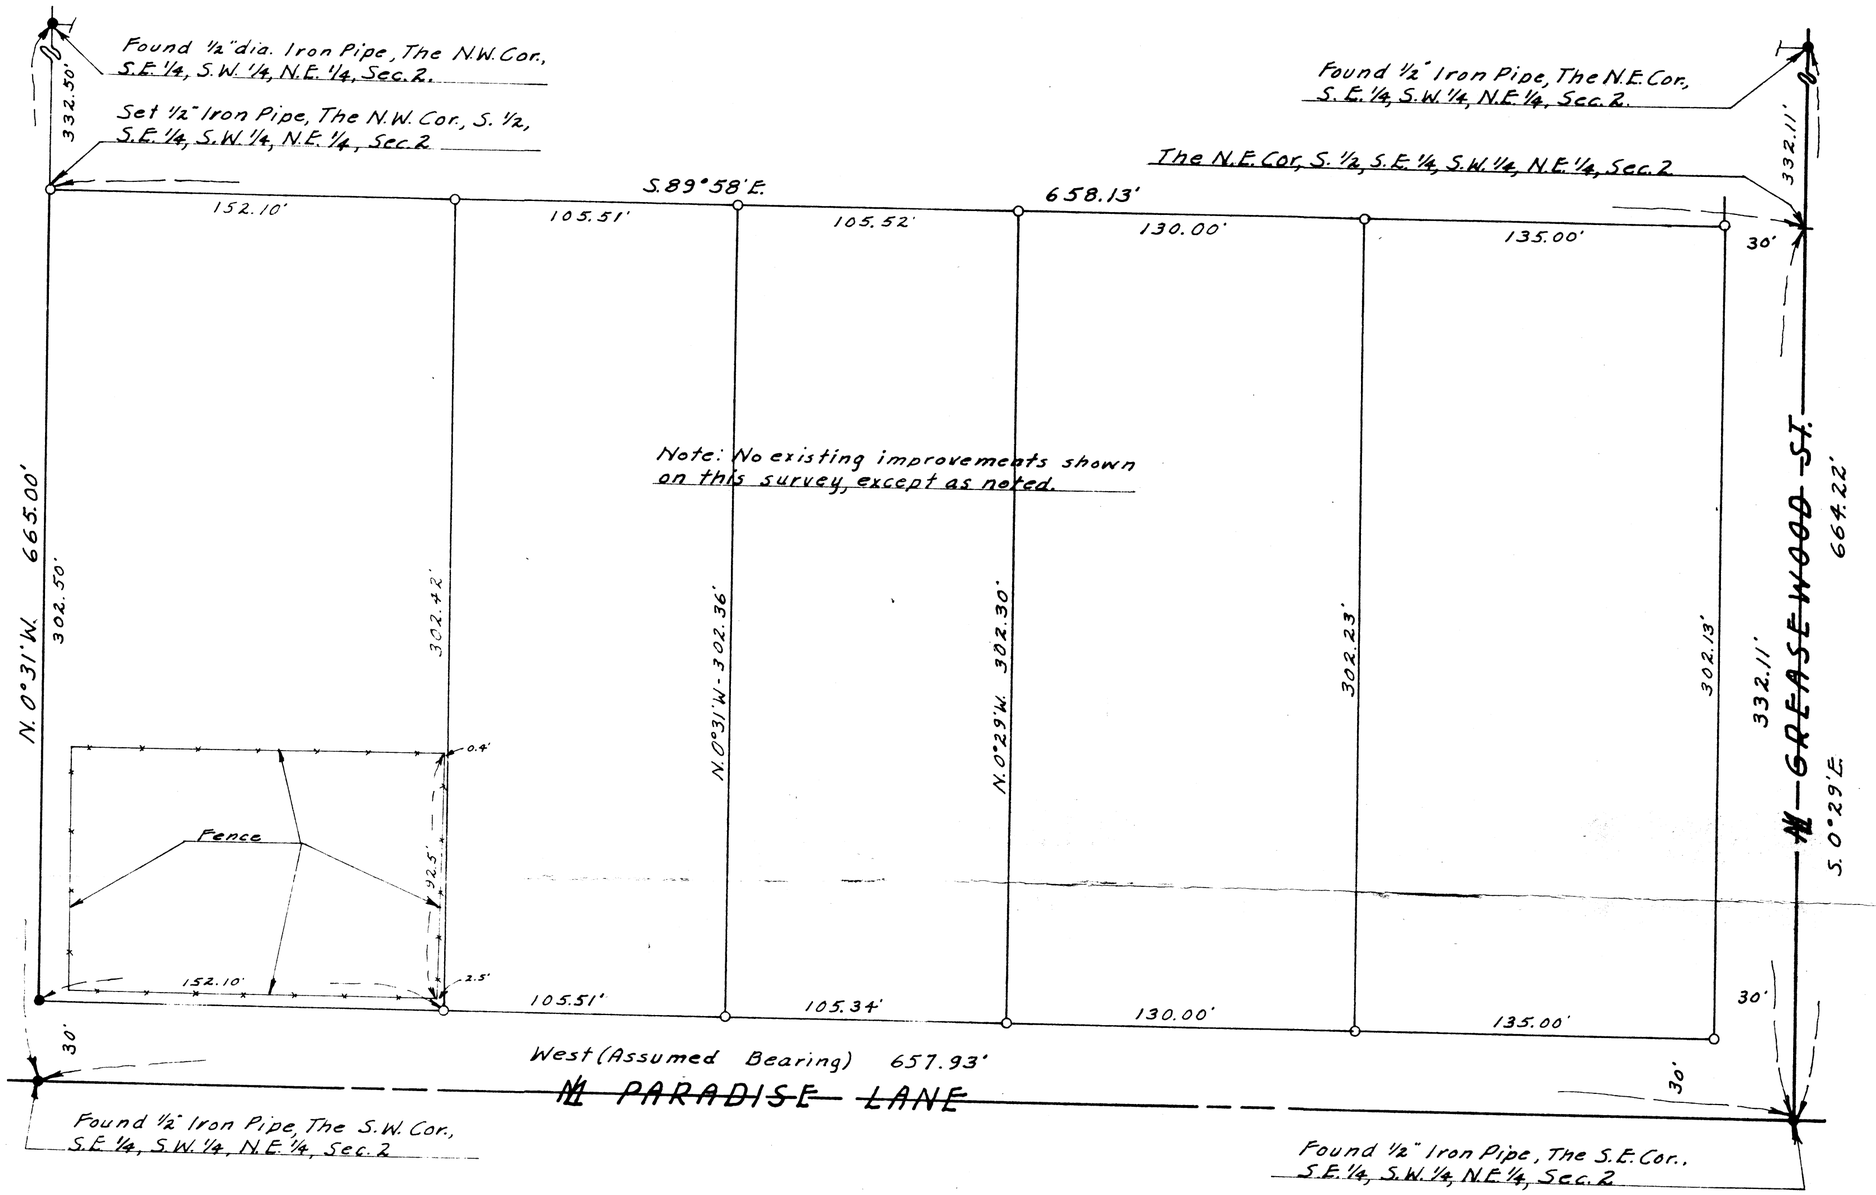

REPORT OF SURVEY
FOR
MRS. MARY NASH

Route 2, Box 436, Peoria, Arizona

Of The S. 1/2, S.E. 1/4, S.W. 1/4, N.E. 1/4, Sec. 2, T.3 N, R.1 W, G.&S.R.B.&M., Mar. Co., Ariz., As Described In Docket 1369, Page 188, Mar. Co. Records.

o = 1/2" dia. iron pipe set.

Scale - 1" = 40'

Eugene V Shelby 64

N

This will certify that the survey shown hereon was made by me on Nov. 6th & 9th, 1964.

Eugene V Shelby, R.L.S.

ARIZONA SURVEYING SERVICE

1114 N. 7th St., Phoenix, Arizona

Drawing No. L-64-395

DIN 55782