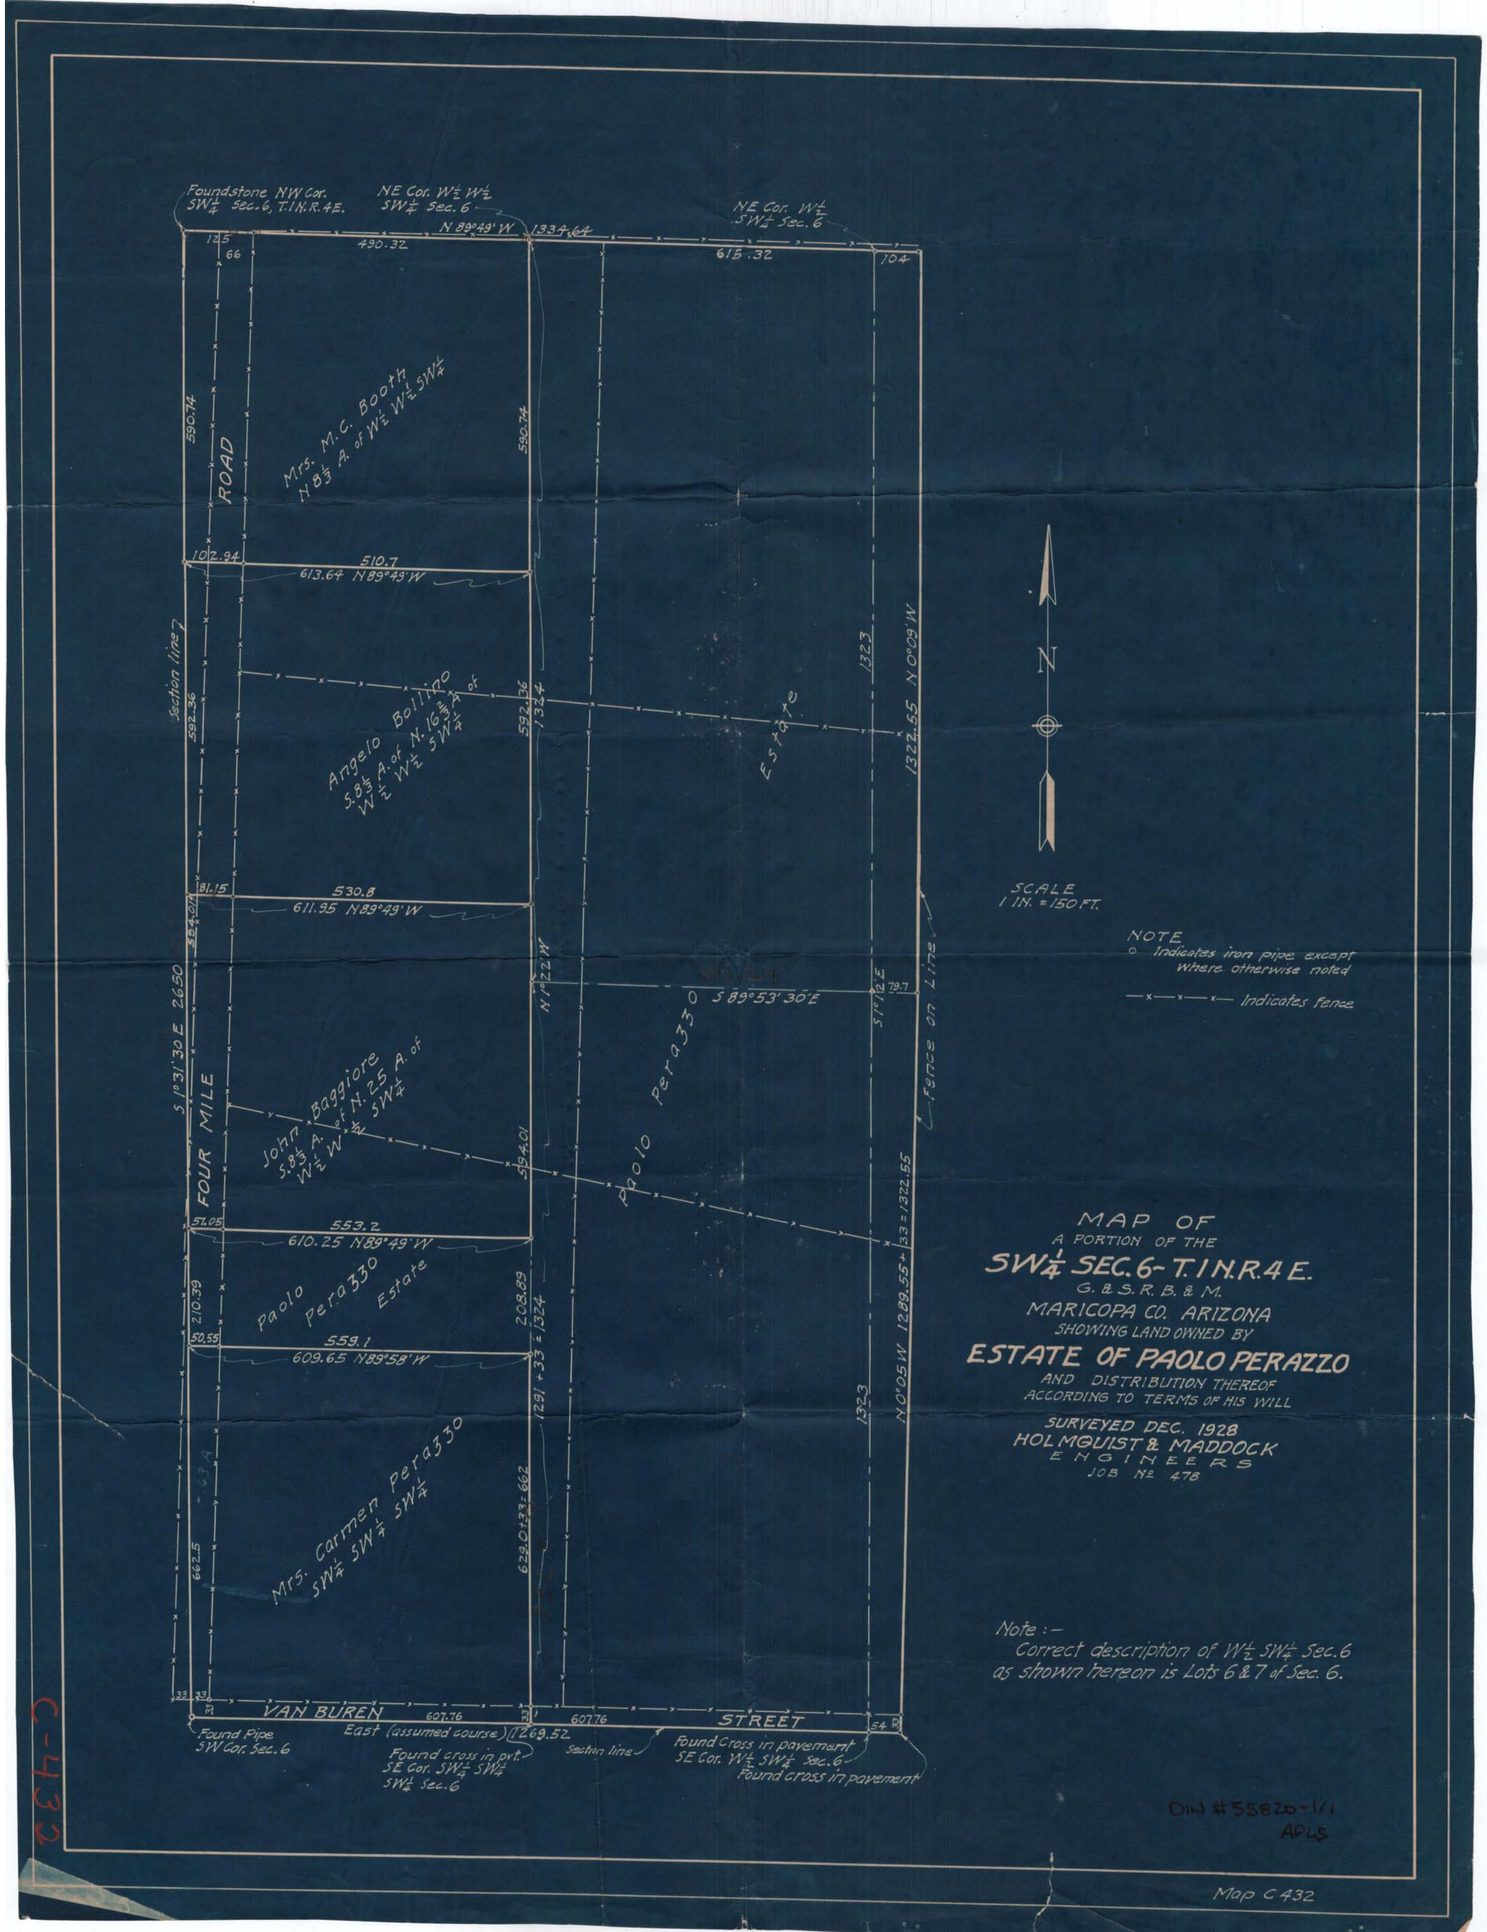
Foundstone NW Cor. SW¼ Sec. 6, T.1N.R.4E.
NE Cor. W½ W½ SW¼ Sec. 6
NE Cor. W½ SW¼ Sec. 6
N 89°49' W 1334.64
490.32
615.32
125
66
104
590.74
ROAD
Mrs. M.C. Booth N 8⅓ A. of W½ W½ SW¼
102.94
510.7
613.64 N 89°49' W
Section line
592.36
Angelo Bollino S. 8⅓ A. of N. 16⅔ A of W½ W½ SW¼
Estate
1323
1322.55 N 0°09' W
81.15
530.8
611.95 N 89°49' W
S 1°31'30 E 2650
FOUR MILE
N 1°22' W
S 89°53'30 E
S 1°12' E
79.7
Fence on Line
John Baggiore S. 8⅓ A. of N. 25 A. of W½ W½ SW¼
Paolo Perazzo
594.01
57.05
553.2
610.25 N 89°49' W
Paolo Perazzo Estate
210.39
208.89
1291 + 33 = 1324
50.55
559.1
609.65 N 89°58' W
N 0°05' W 1289.55 + 33 = 1322.55
Mrs. Carmen Perazzo SW¼ SW¼ SW¼
662.5
629.0 + 33 = 662
VAN BUREN
607.76
607.76
STREET
East (assumed course) 1269.52
Found Pipe SW Cor. Sec. 6
Found cross in pvt. SE Cor. SW¼ SW¼ SW¼ Sec. 6
Section line
Found Cross in pavement SE Cor. W½ SW¼ Sec. 6
Found cross in pavement
N
SCALE 1 IN. = 150 FT.
NOTE
o Indicates iron pipe except where otherwise noted
—x—x— Indicates fence
MAP OF
A PORTION OF THE
SW¼ SEC. 6 - T. 1 N. R. 4 E.
G. & S. R. B. & M.
MARICOPA CO. ARIZONA
SHOWING LAND OWNED BY
ESTATE OF PAOLO PERAZZO
AND DISTRIBUTION THEREOF
ACCORDING TO TERMS OF HIS WILL
SURVEYED DEC. 1928
HOLMQUIST & MADDOCK
ENGINEERS
JOB No 478
Note :-
Correct description of W½ SW¼ Sec. 6 as shown hereon is Lots 6 & 7 of Sec. 6.
DIN #55820-1/1
APLS
Map C 432
C-432