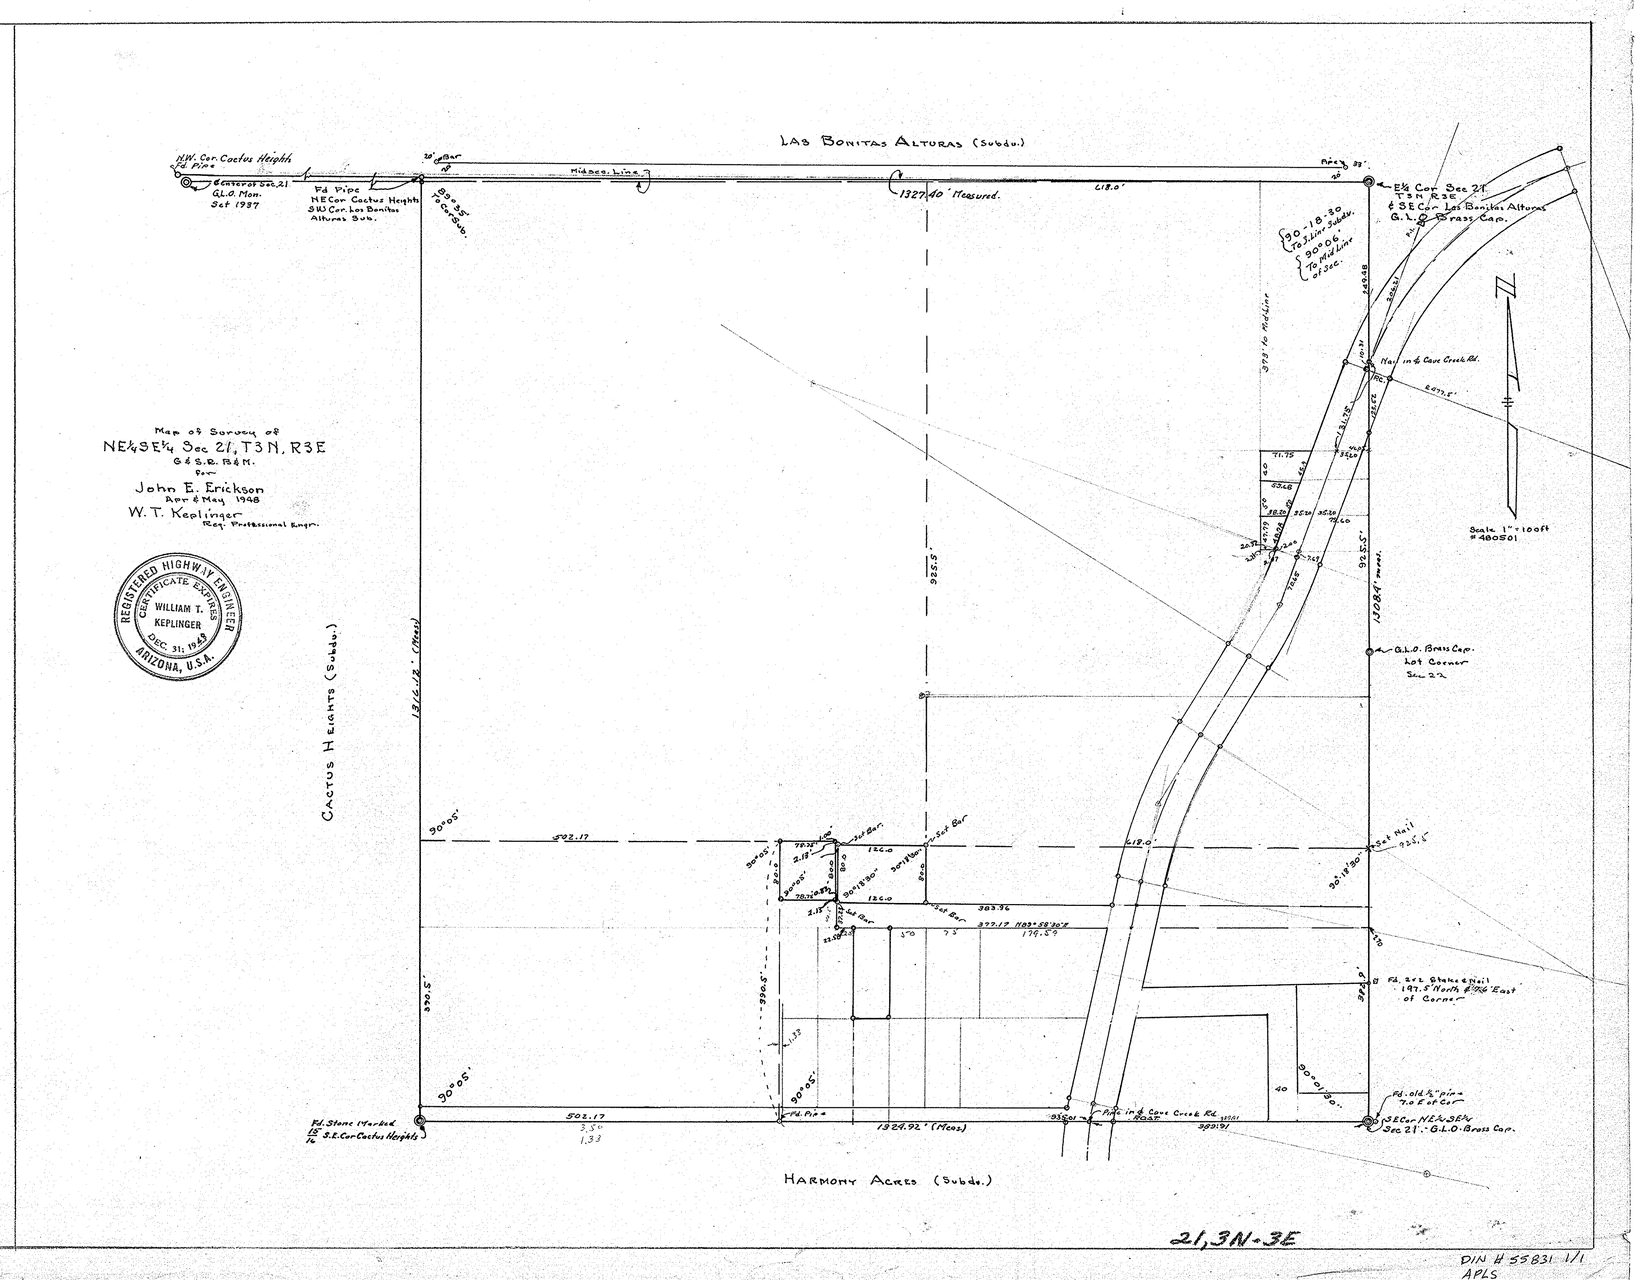
Map of Survey of
NE¼SE¼ Sec 21, T3N, R3E
G & S.R. B & M.
for
John E. Erickson
Apr & May 1948
W. T. Keplinger
Reg. Professional Engr.
REGISTERED HIGHWAY ENGINEER
CERTIFICATE EXPIRES
WILLIAM T. KEPLINGER
DEC. 31, 1949
ARIZONA, U.S.A.
LAS BONITAS ALTURAS (Subdv.)
CACTUS HEIGHTS (Subdv.)
HARMONY ACRES (Subdv.)
Scale 1" = 100 ft
#480501
1327.40' Measured.
1324.92' (Meas)
1316.12' (Meas)
1008.4' meas.
Set Nail
Set Bar
Fd. Pipe
Fd. Stone Marked
15' S.E. Cor Cactus Heights
21, 3N-3E
DIN # 55831 1/1
APLS