Survey of
A PORTION OF THE NE¼ SE¼ Sec. 21.
T3N R3E, G & S.R.B.& M. for
THOMAS F. GALLOWAY.

W.T. Keplinger Engineer

Parcel 3.
Begin at a point 842 feet South and 476.5 ft West of the East ¼ Corner of Section 21, T3N R3E, G&SRB&M; thence continue westerly and parallel to the North Line of SE¼ said Sec. 22, 148.5 feet; thence South and parallel to the East Line of said SE¼ 83.5 ft; thence easterly and parallel to said North Line 85 ft.; thence North 48.5 feet; thence easterly 100 feet; thence South 25 feet; thence easterly and parallel to said North Line 40 feet; thence North 60 feet to the Point of Beginning.

Scale 1" = 50 ft
510528

REGISTERED HIGHWAY ENGINEER
CERTIFICATE EXPIRES
WILLIAM T. KEPLINGER
DEC. 31, 19__
ARIZONA, U.S.A.

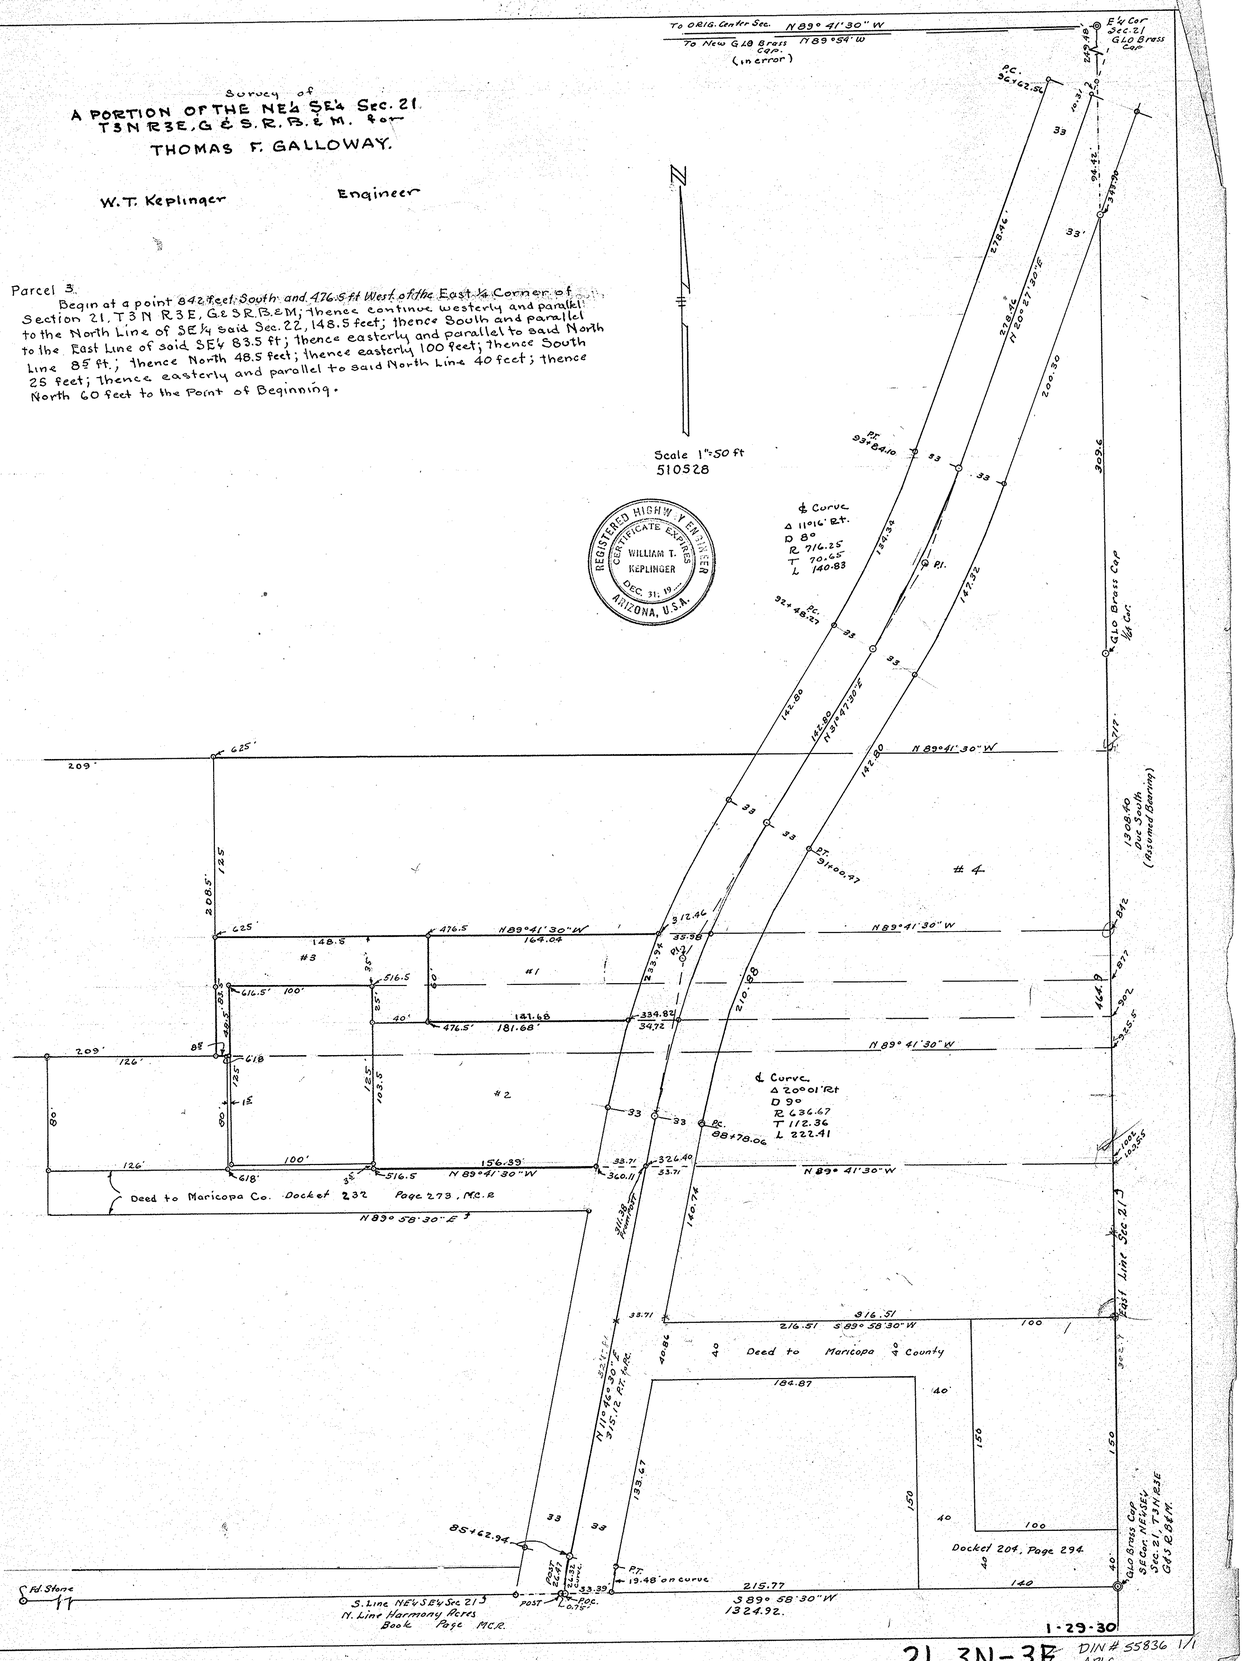

21, 3N-3E DIN # 55836 1/1 APLS