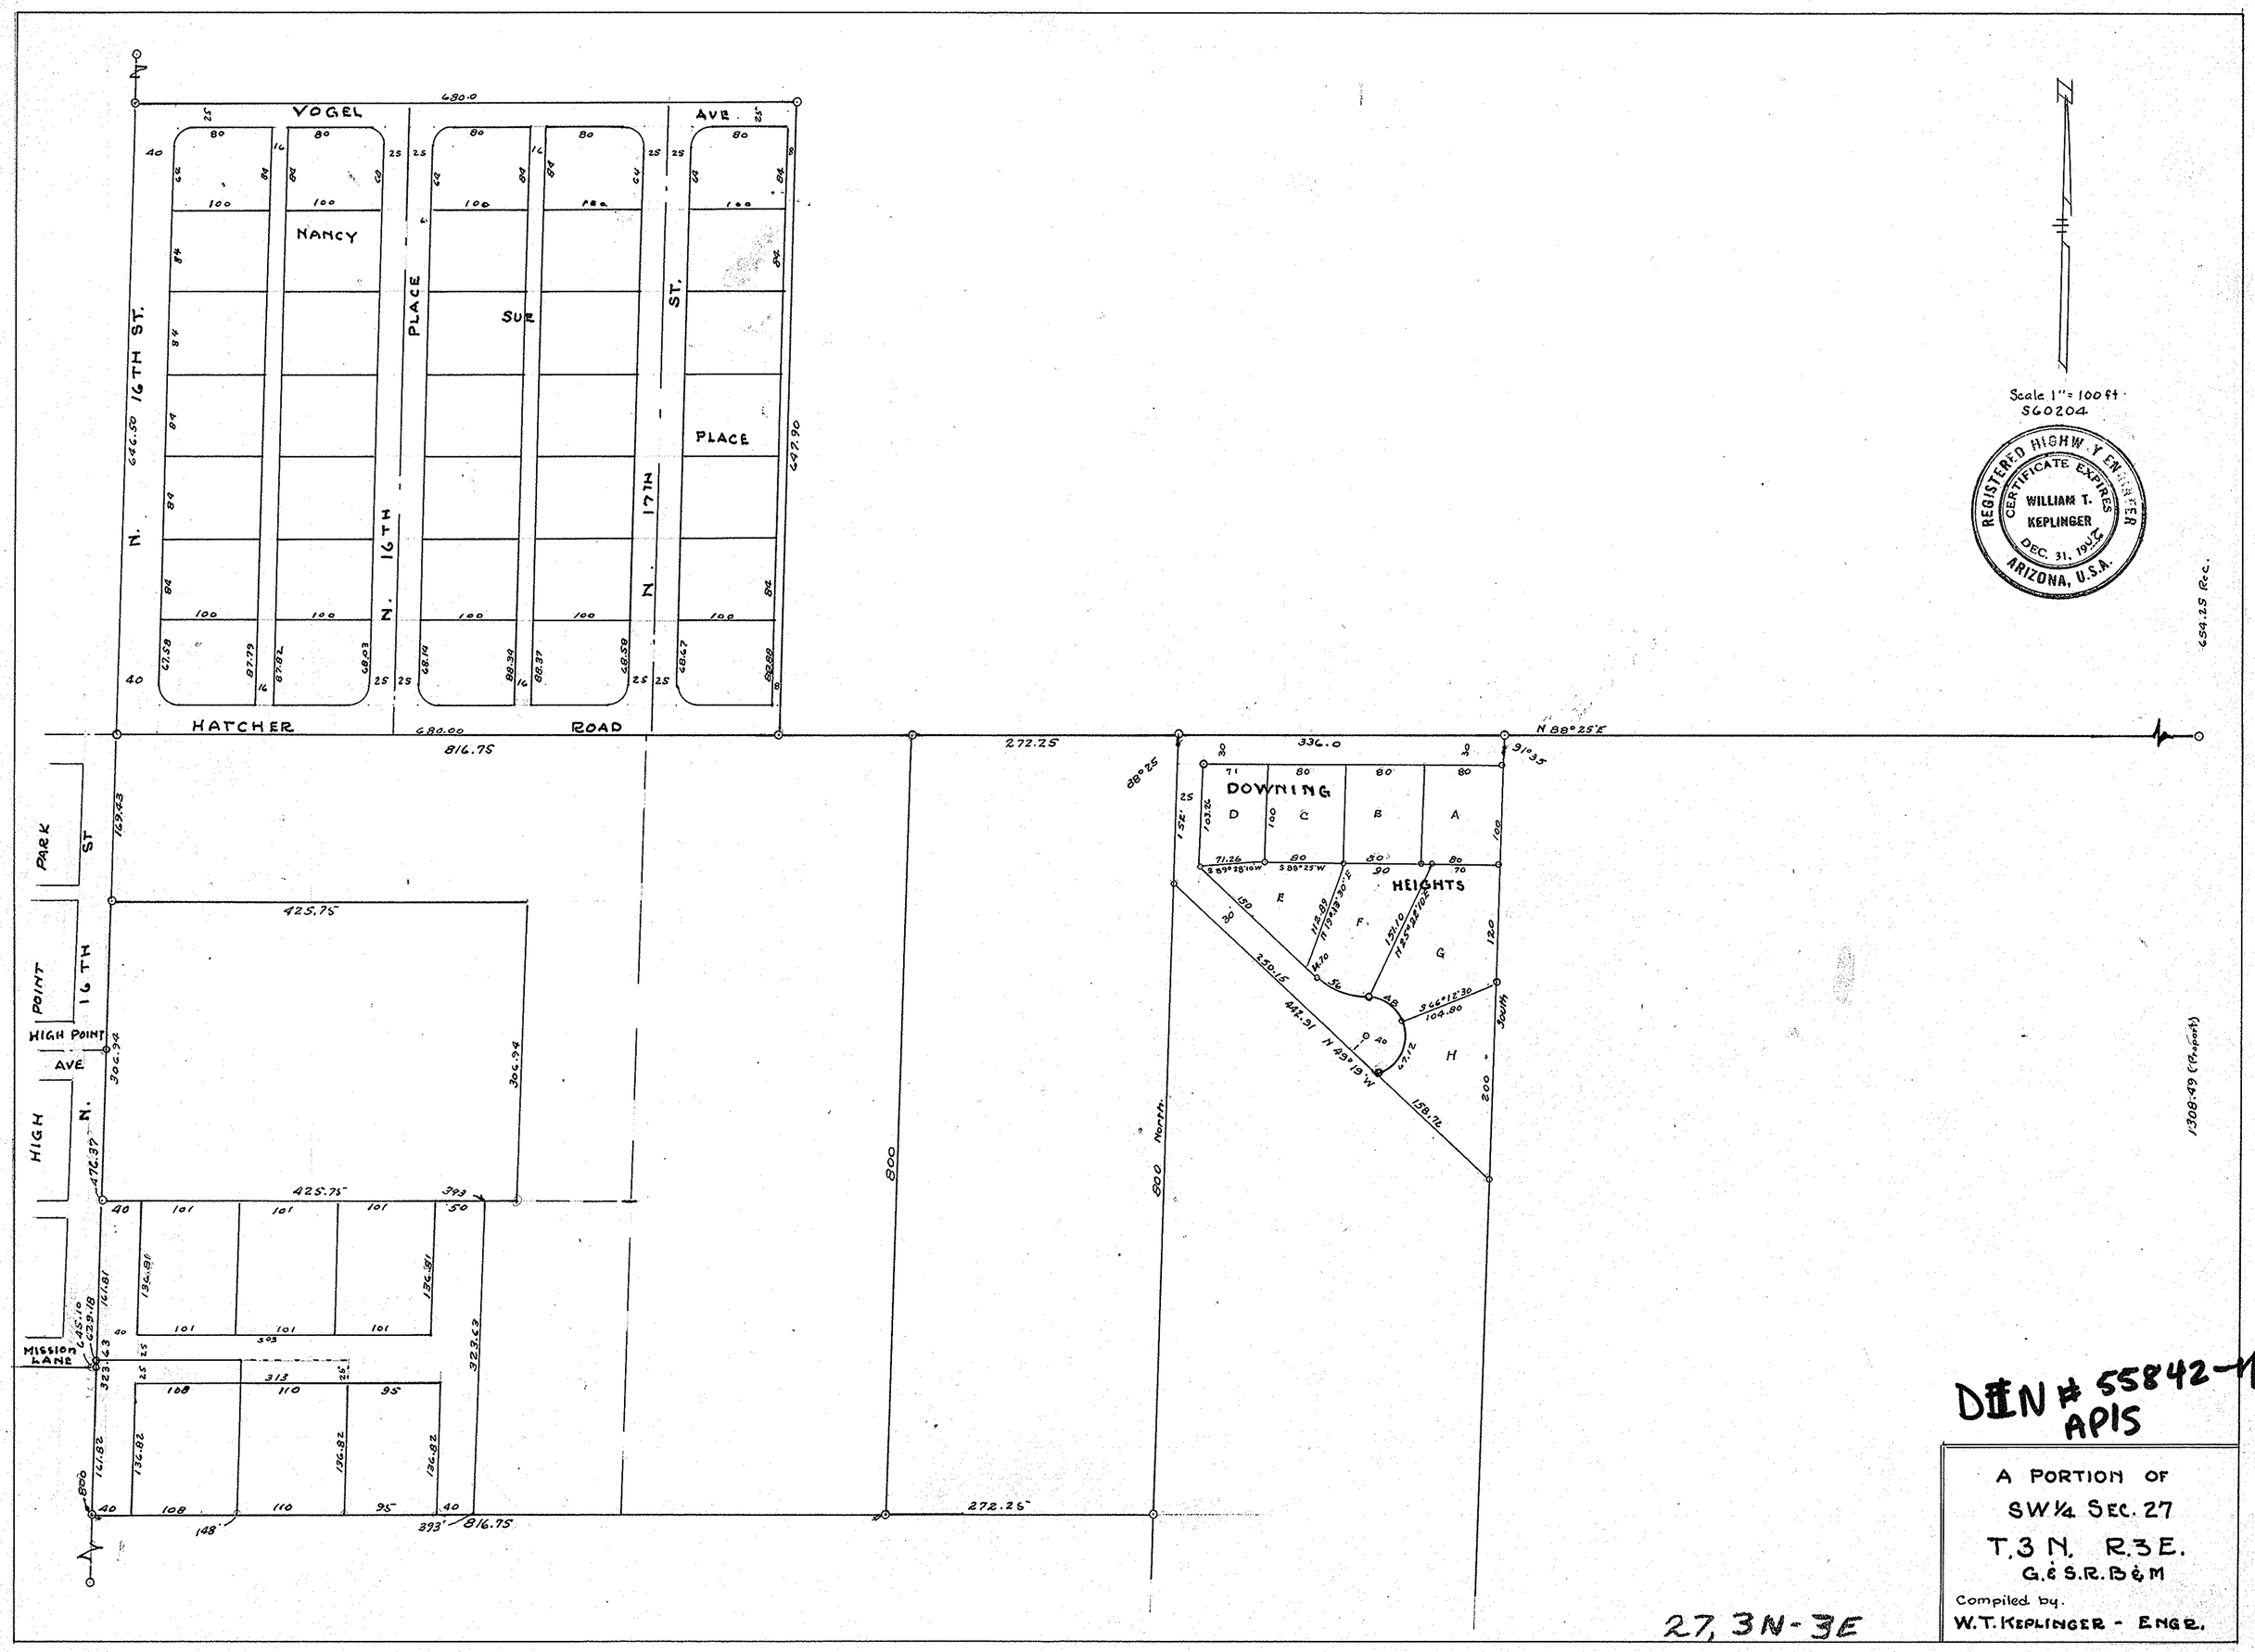
VOGEL AVE.
NANCY
SUE
PLACE
PLACE
N. 16TH ST.
N. 16TH PLACE
N. 17TH ST.
HATCHER ROAD
680.0
646.50
647.90
680.00
816.75
272.25
336.0
N 88°25'E
DOWNING HEIGHTS
PARK ST
HIGH POINT AVE
HIGH POINT N. 16TH
MISSION LANE
425.75
306.94
476.37
800
800 North
1308.49 (Proport)
654.25 Rec.
Scale 1" = 100 ft
S60204
REGISTERED HIGHWAY ENGINEER
CERTIFICATE EXPIRES
WILLIAM T. KEPLINGER
DEC. 31, 1962
ARIZONA, U.S.A.
DIN # 55842-1/1
APIS
A PORTION OF
SW 1/4 SEC. 27
T.3 N. R.3 E.
G.& S.R. B&M
Compiled by.
W.T. KEPLINGER - ENGR.
27, 3N-3E