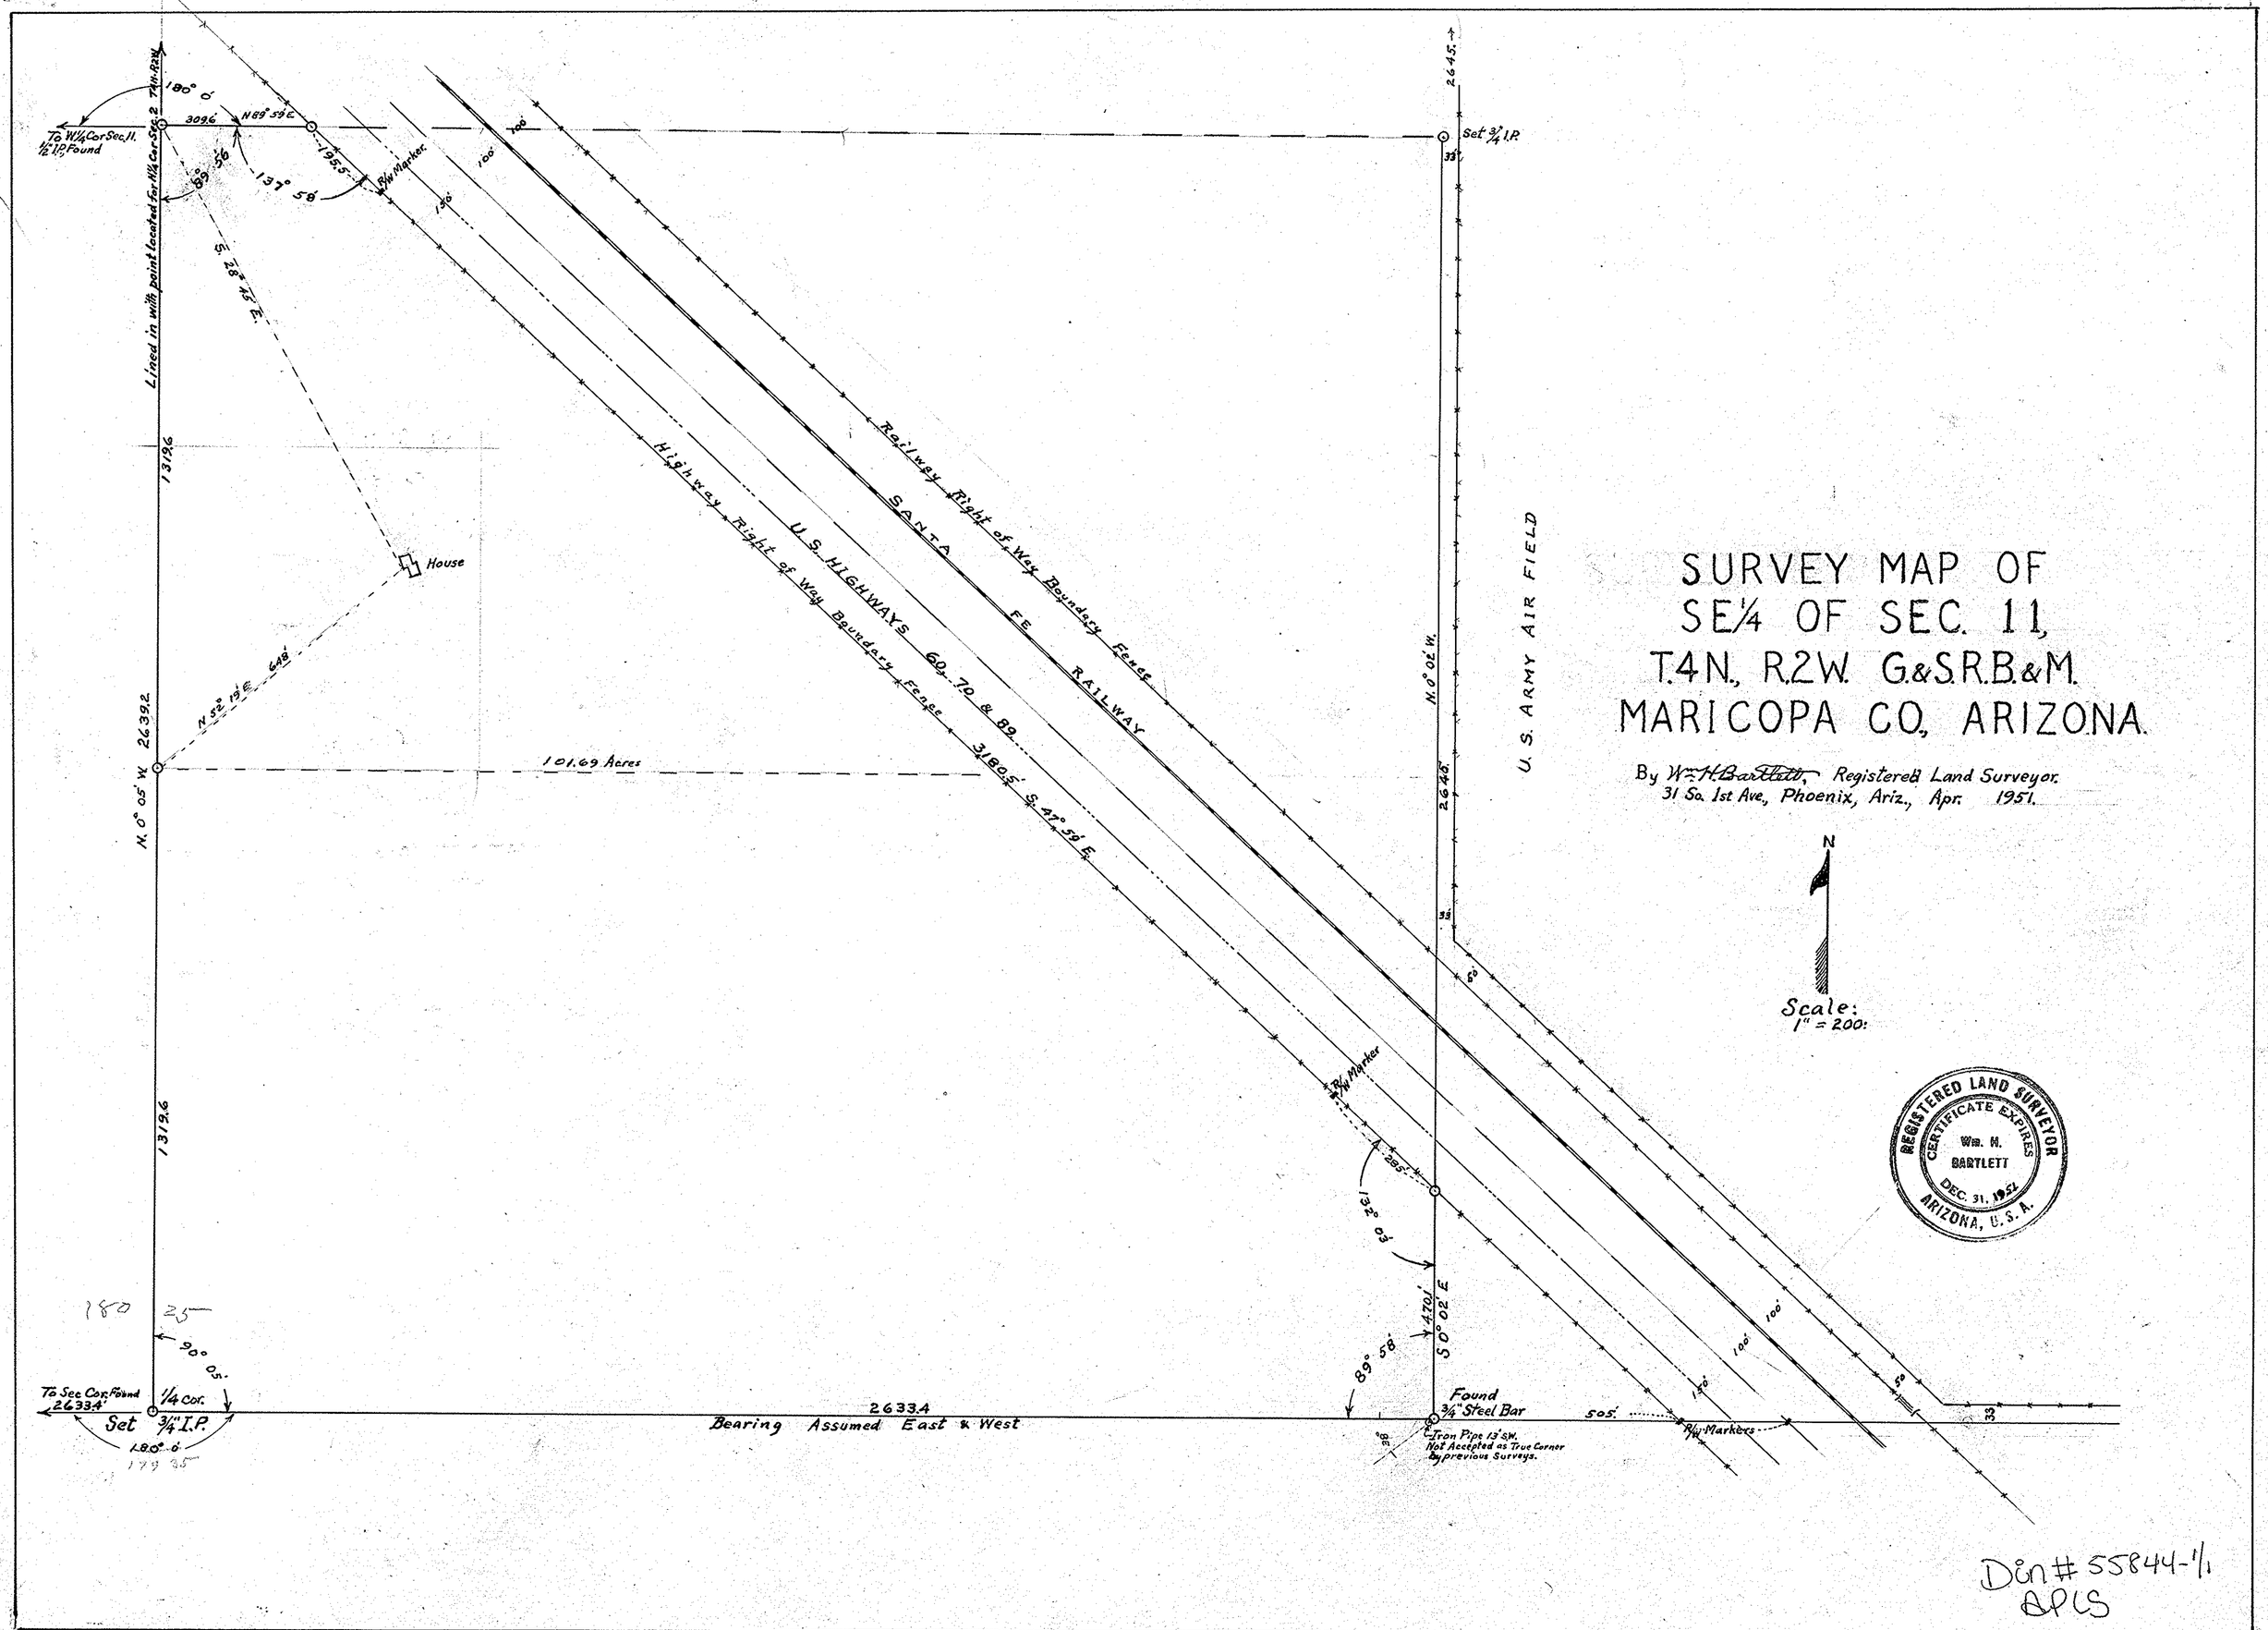
SURVEY MAP OF
SE¼ OF SEC. 11,
T.4N., R.2W. G.&S.R.B.&M.
MARICOPA CO., ARIZONA.
By Wm. H. Bartlett, Registered Land Surveyor.
31 So. 1st Ave., Phoenix, Ariz., Apr. 1951.
Scale:
1" = 200'
N
Railway Right of Way Boundary Fence
SANTA FE RAILWAY
U.S. HIGHWAYS 60, 70 & 89
Highway Right of Way Boundary Fence
3180.5' S. 47° 59' E.
U.S. ARMY AIR FIELD
House
101.69 Acres
Lined in with point located for N¼ Cor Sec. 2 T4N-R2W
To W¼ Cor Sec. 11. ½" I.P. Found
Set ¾" I.P.
To Sec Cor. Found 2633.4'
¼ Cor.
Set ¾" I.P.
2633.4
Bearing Assumed East & West
Found ¾" Steel Bar
Iron Pipe 13' S.W. Not Accepted as True Corner by previous Surveys.
R/W Markers
R/W Marker
N. 0° 05' W. 2639.2
N. 0° 02' W.
S 0° 02' E
S. 28° 45' E.
N 52° 19' E. 648'
N89° 59' E.
180° 0'
90° 05'
180 25
179 25
132° 03'
89° 58'
470.1'
505'
REGISTERED LAND SURVEYOR
CERTIFICATE EXPIRES
Wm. H. BARTLETT
DEC. 31, 1951
ARIZONA, U.S.A.
Din # 55844-1/1
APLS