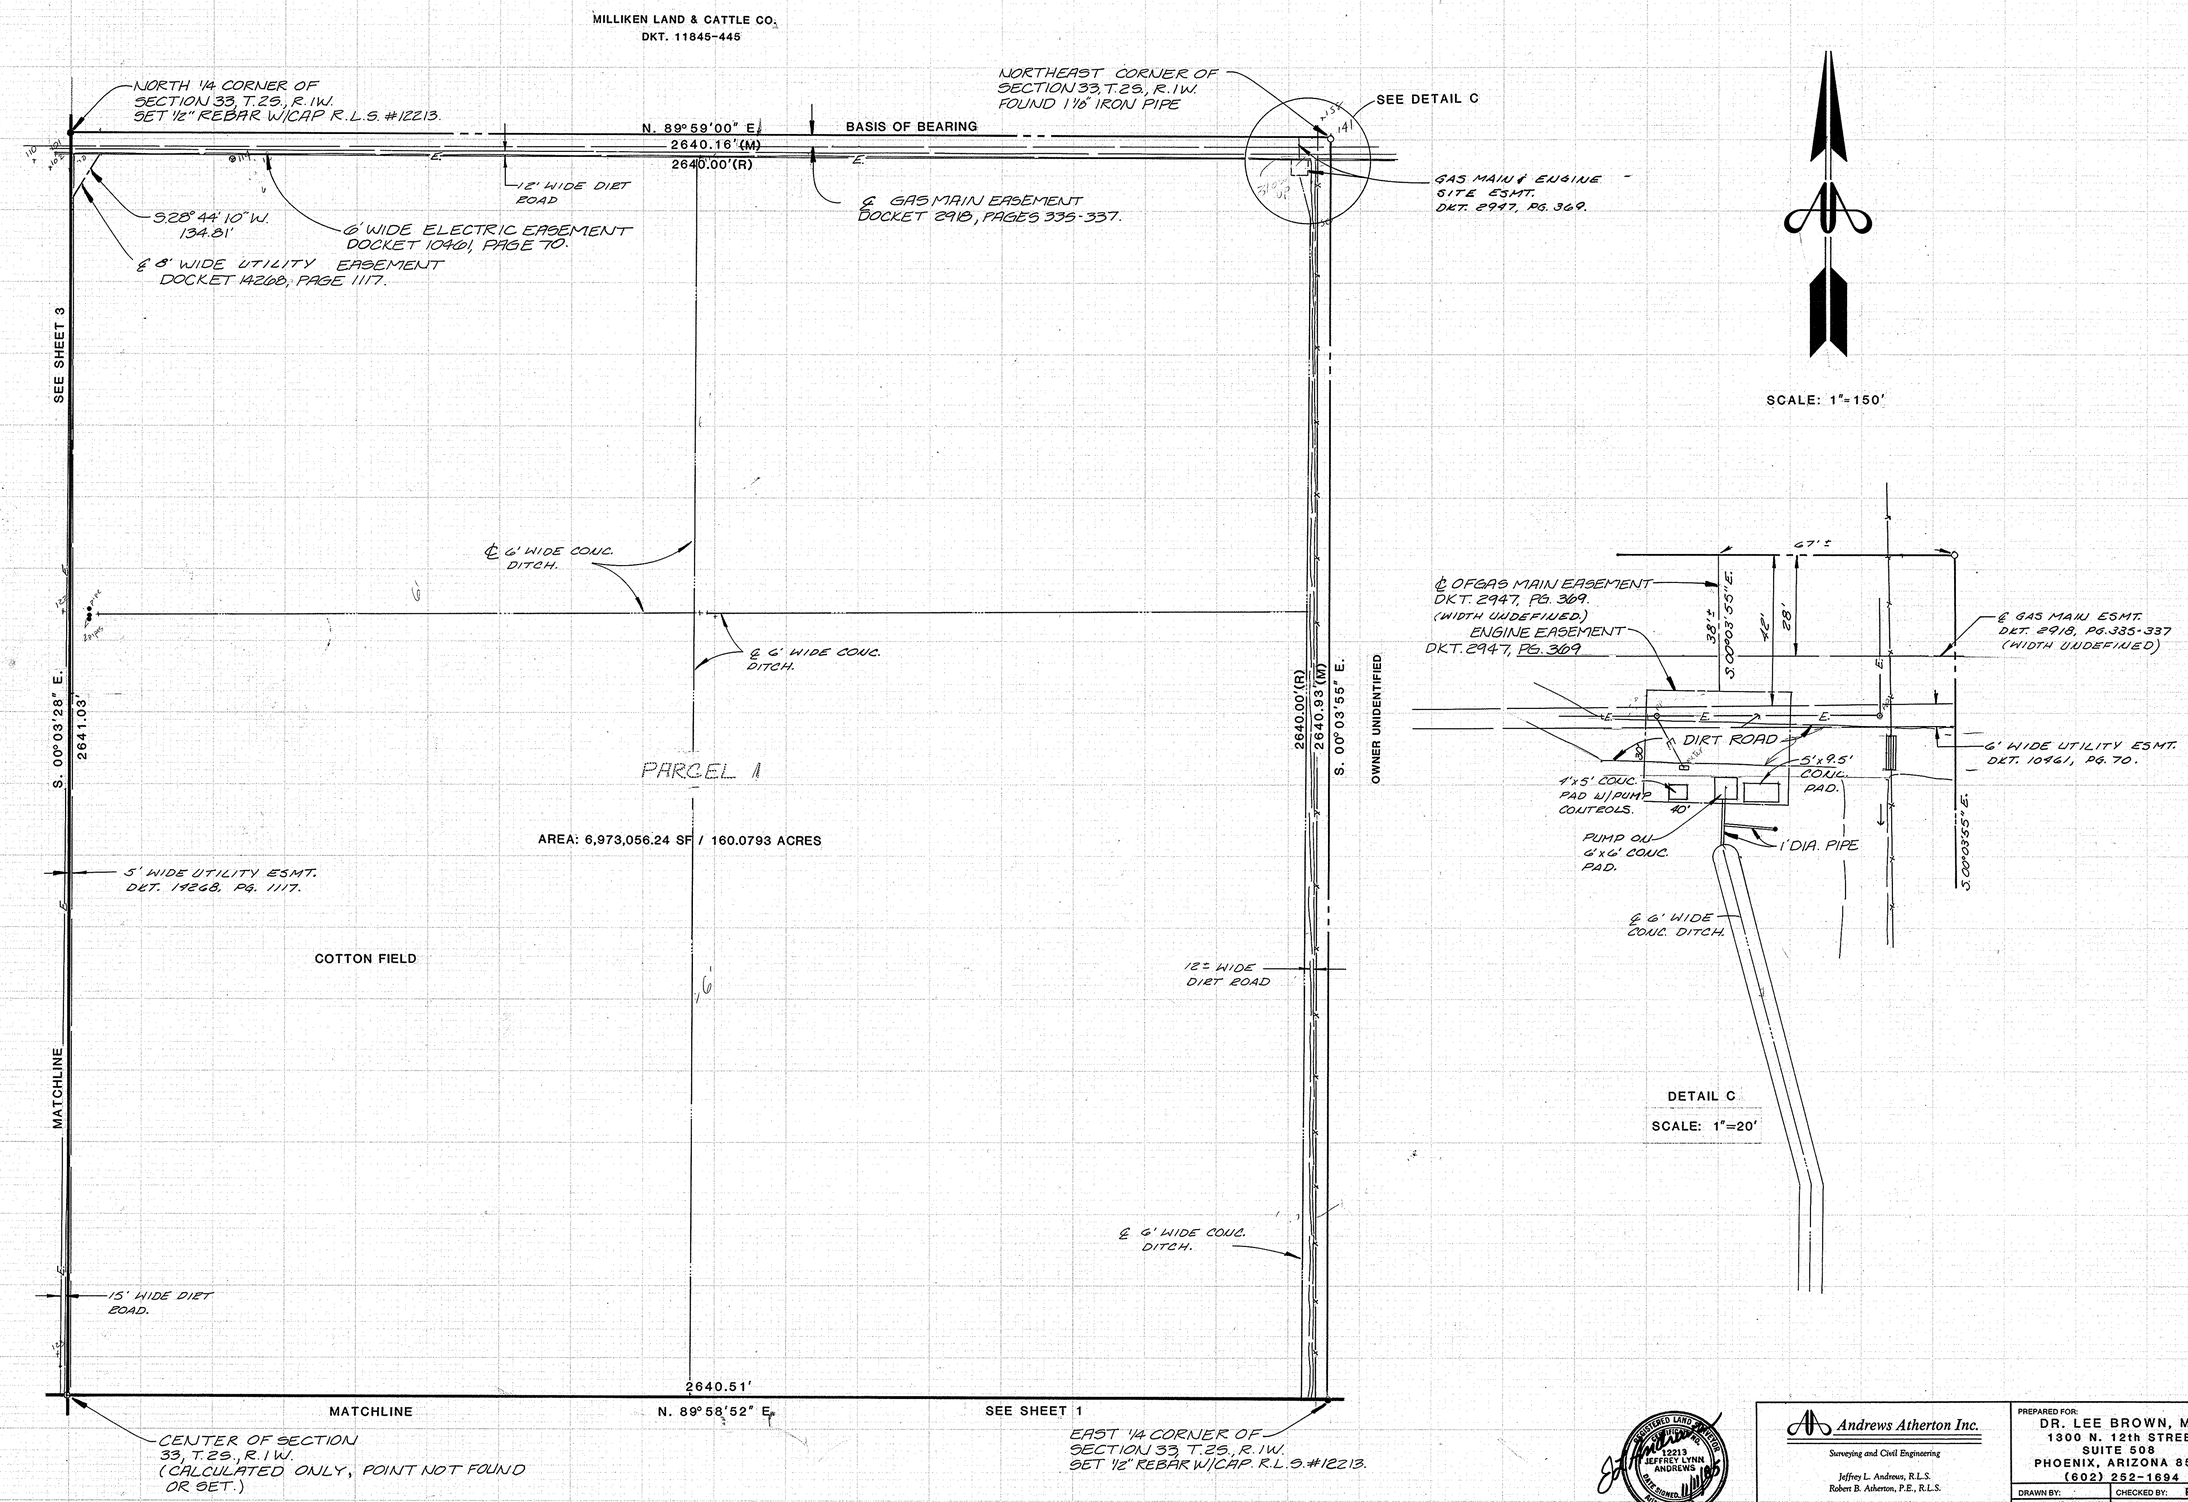

REGISTERED LAND SURVEYOR
CERTIFICATE NO. 12213
JEFFREY LYNN ANDREWS
DATE SIGNED 11/11/85
ARIZONA U.S.A.

Andrews Atherton Inc.
Surveying and Civil Engineering
Jeffrey L. Andrews, R.L.S.
Robert B. Atherton, P.E., R.L.S.
6747 N. Black Canyon • Phoenix, AZ 85015 • 242-6229
Centro Plaza-Highway 38 • P.O. Box 183 • Angel Fire, NM 87710 • 377-2356

PREPARED FOR:
DR. LEE BROWN, M.D.
1300 N. 12th STREET
SUITE 508
PHOENIX, ARIZONA 85006
(602) 252-1694

DRAWN BY:	CHECKED BY: RBA
SCALE: 1"=150'	JOB NO: 85-112
DATE: 9/85	SHEET 4 OF 4

DIN #55847 4/4
APLS
NE 1/4

LAND TITLE SURVEY F1-036