NW QUARTER OF SECTION 16 TOWNSHIP 1 N, RANGE 2 E, SHEET NO.

PLAT OF OWNER'S DIVISION OF PART OF THE NW¼ OF SECTION 16 T.1N, R2E MARICOPA COUNTY, ARIZONA.

COMPILED FROM SURVEY PLAT OF HARRY E. JONES, C.E.

By Bartlett Engineering Co.
31 So. 1st Ave., Phoenix, Ariz.
May 8 - 1956.
Revised Mar. 4 - 1957.

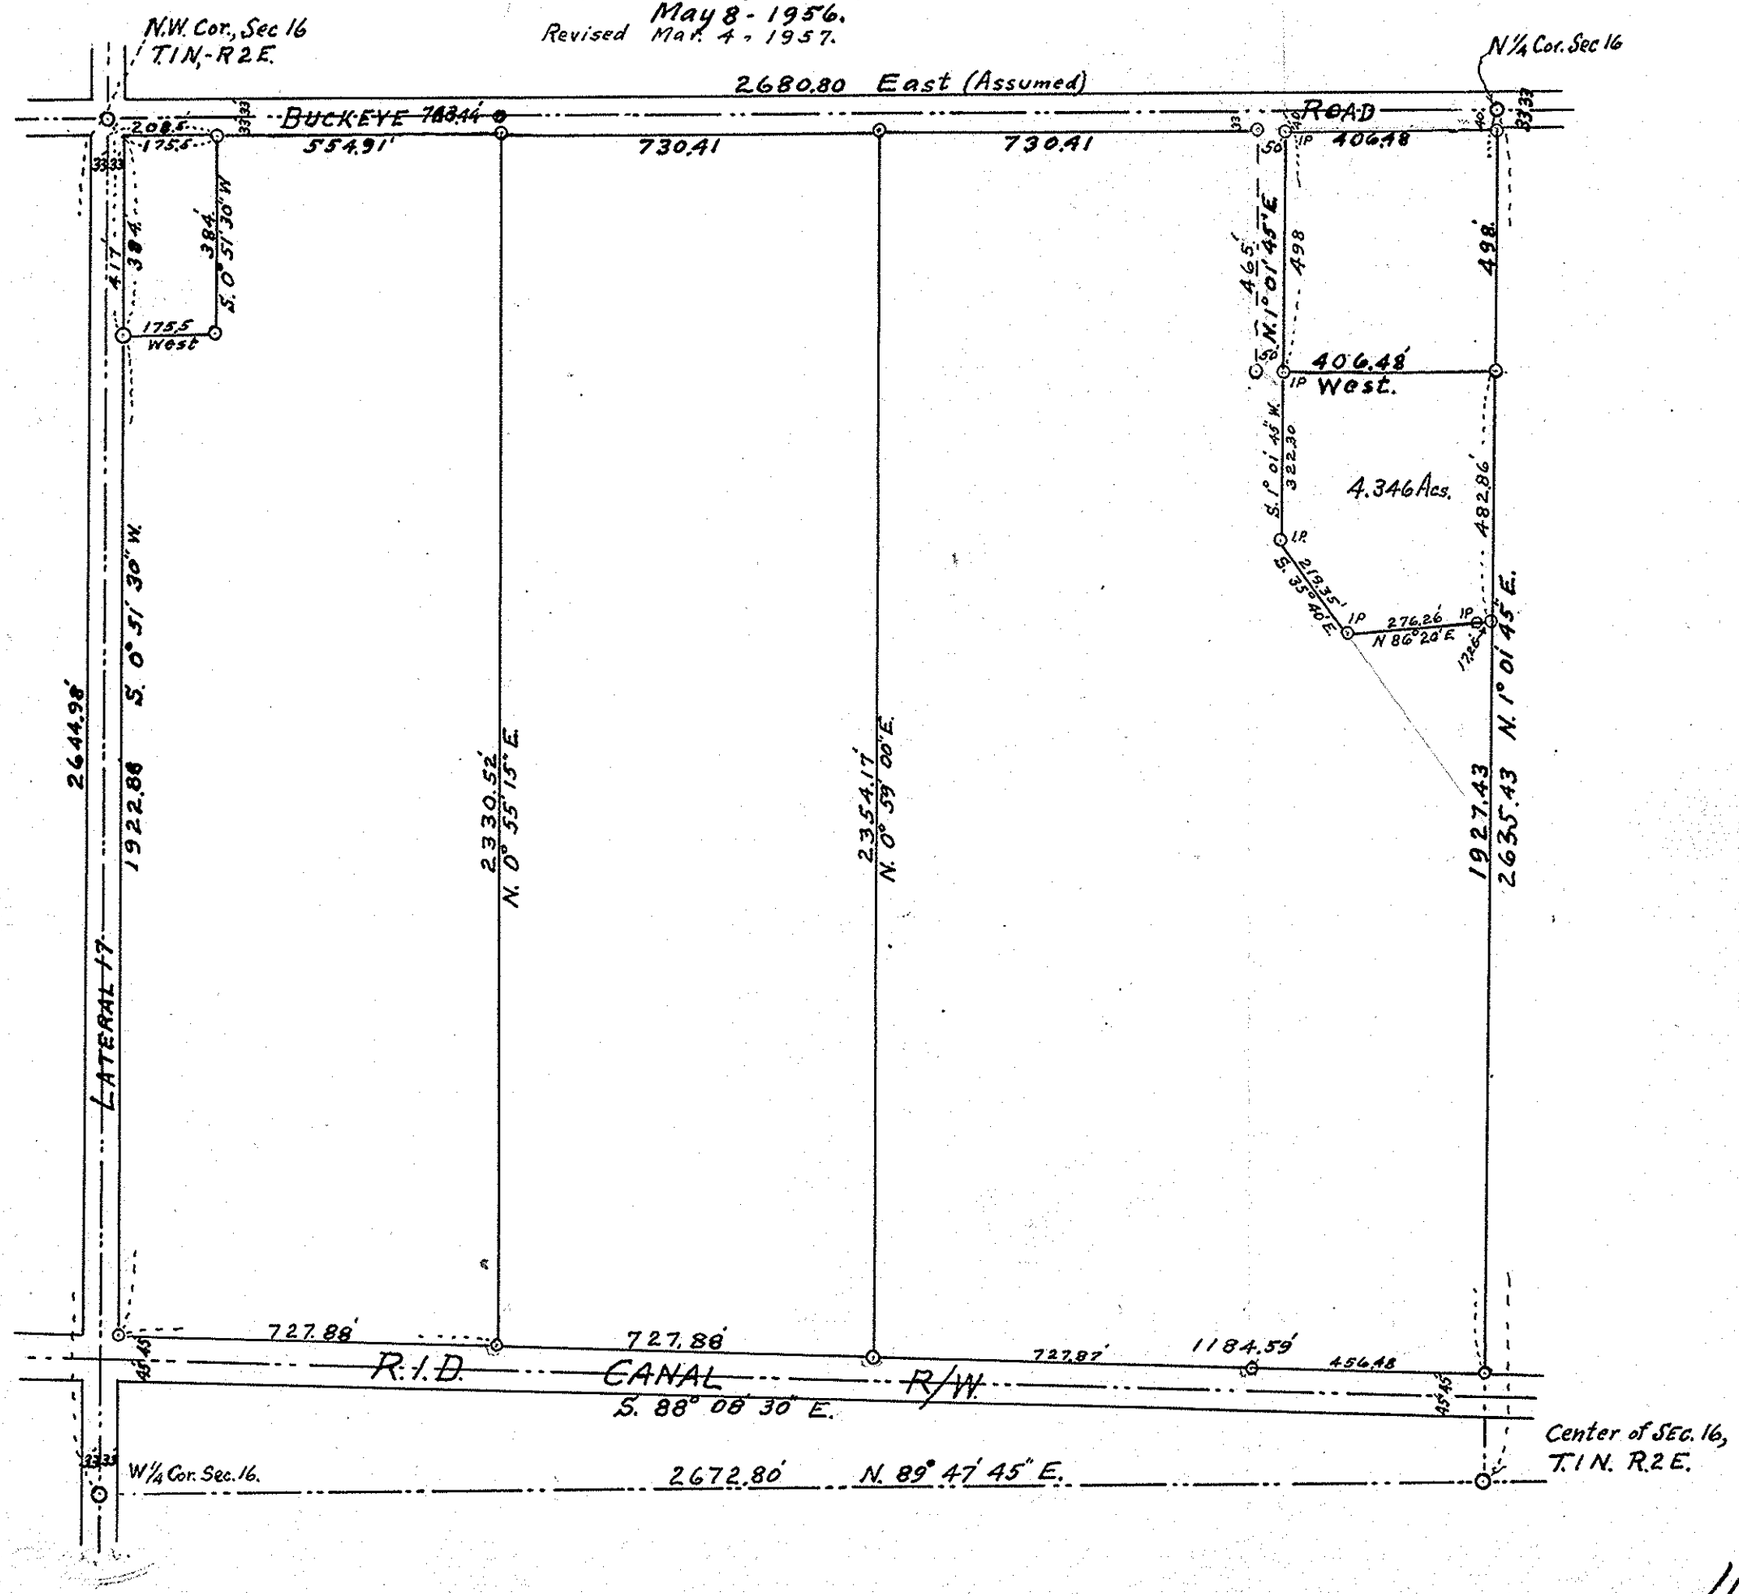

N

SCALE: 1" = 300'

REGISTERED LAND SURVEYOR
CERTIFICATE EXPIRES
Wm. H. BARTLETT
DEC. 31, 1956
ARIZONA, U.S.A.

Wm. H. Bartlett R.L.S.

16, 1N-2E

DIN # 55848 1/1

APLS