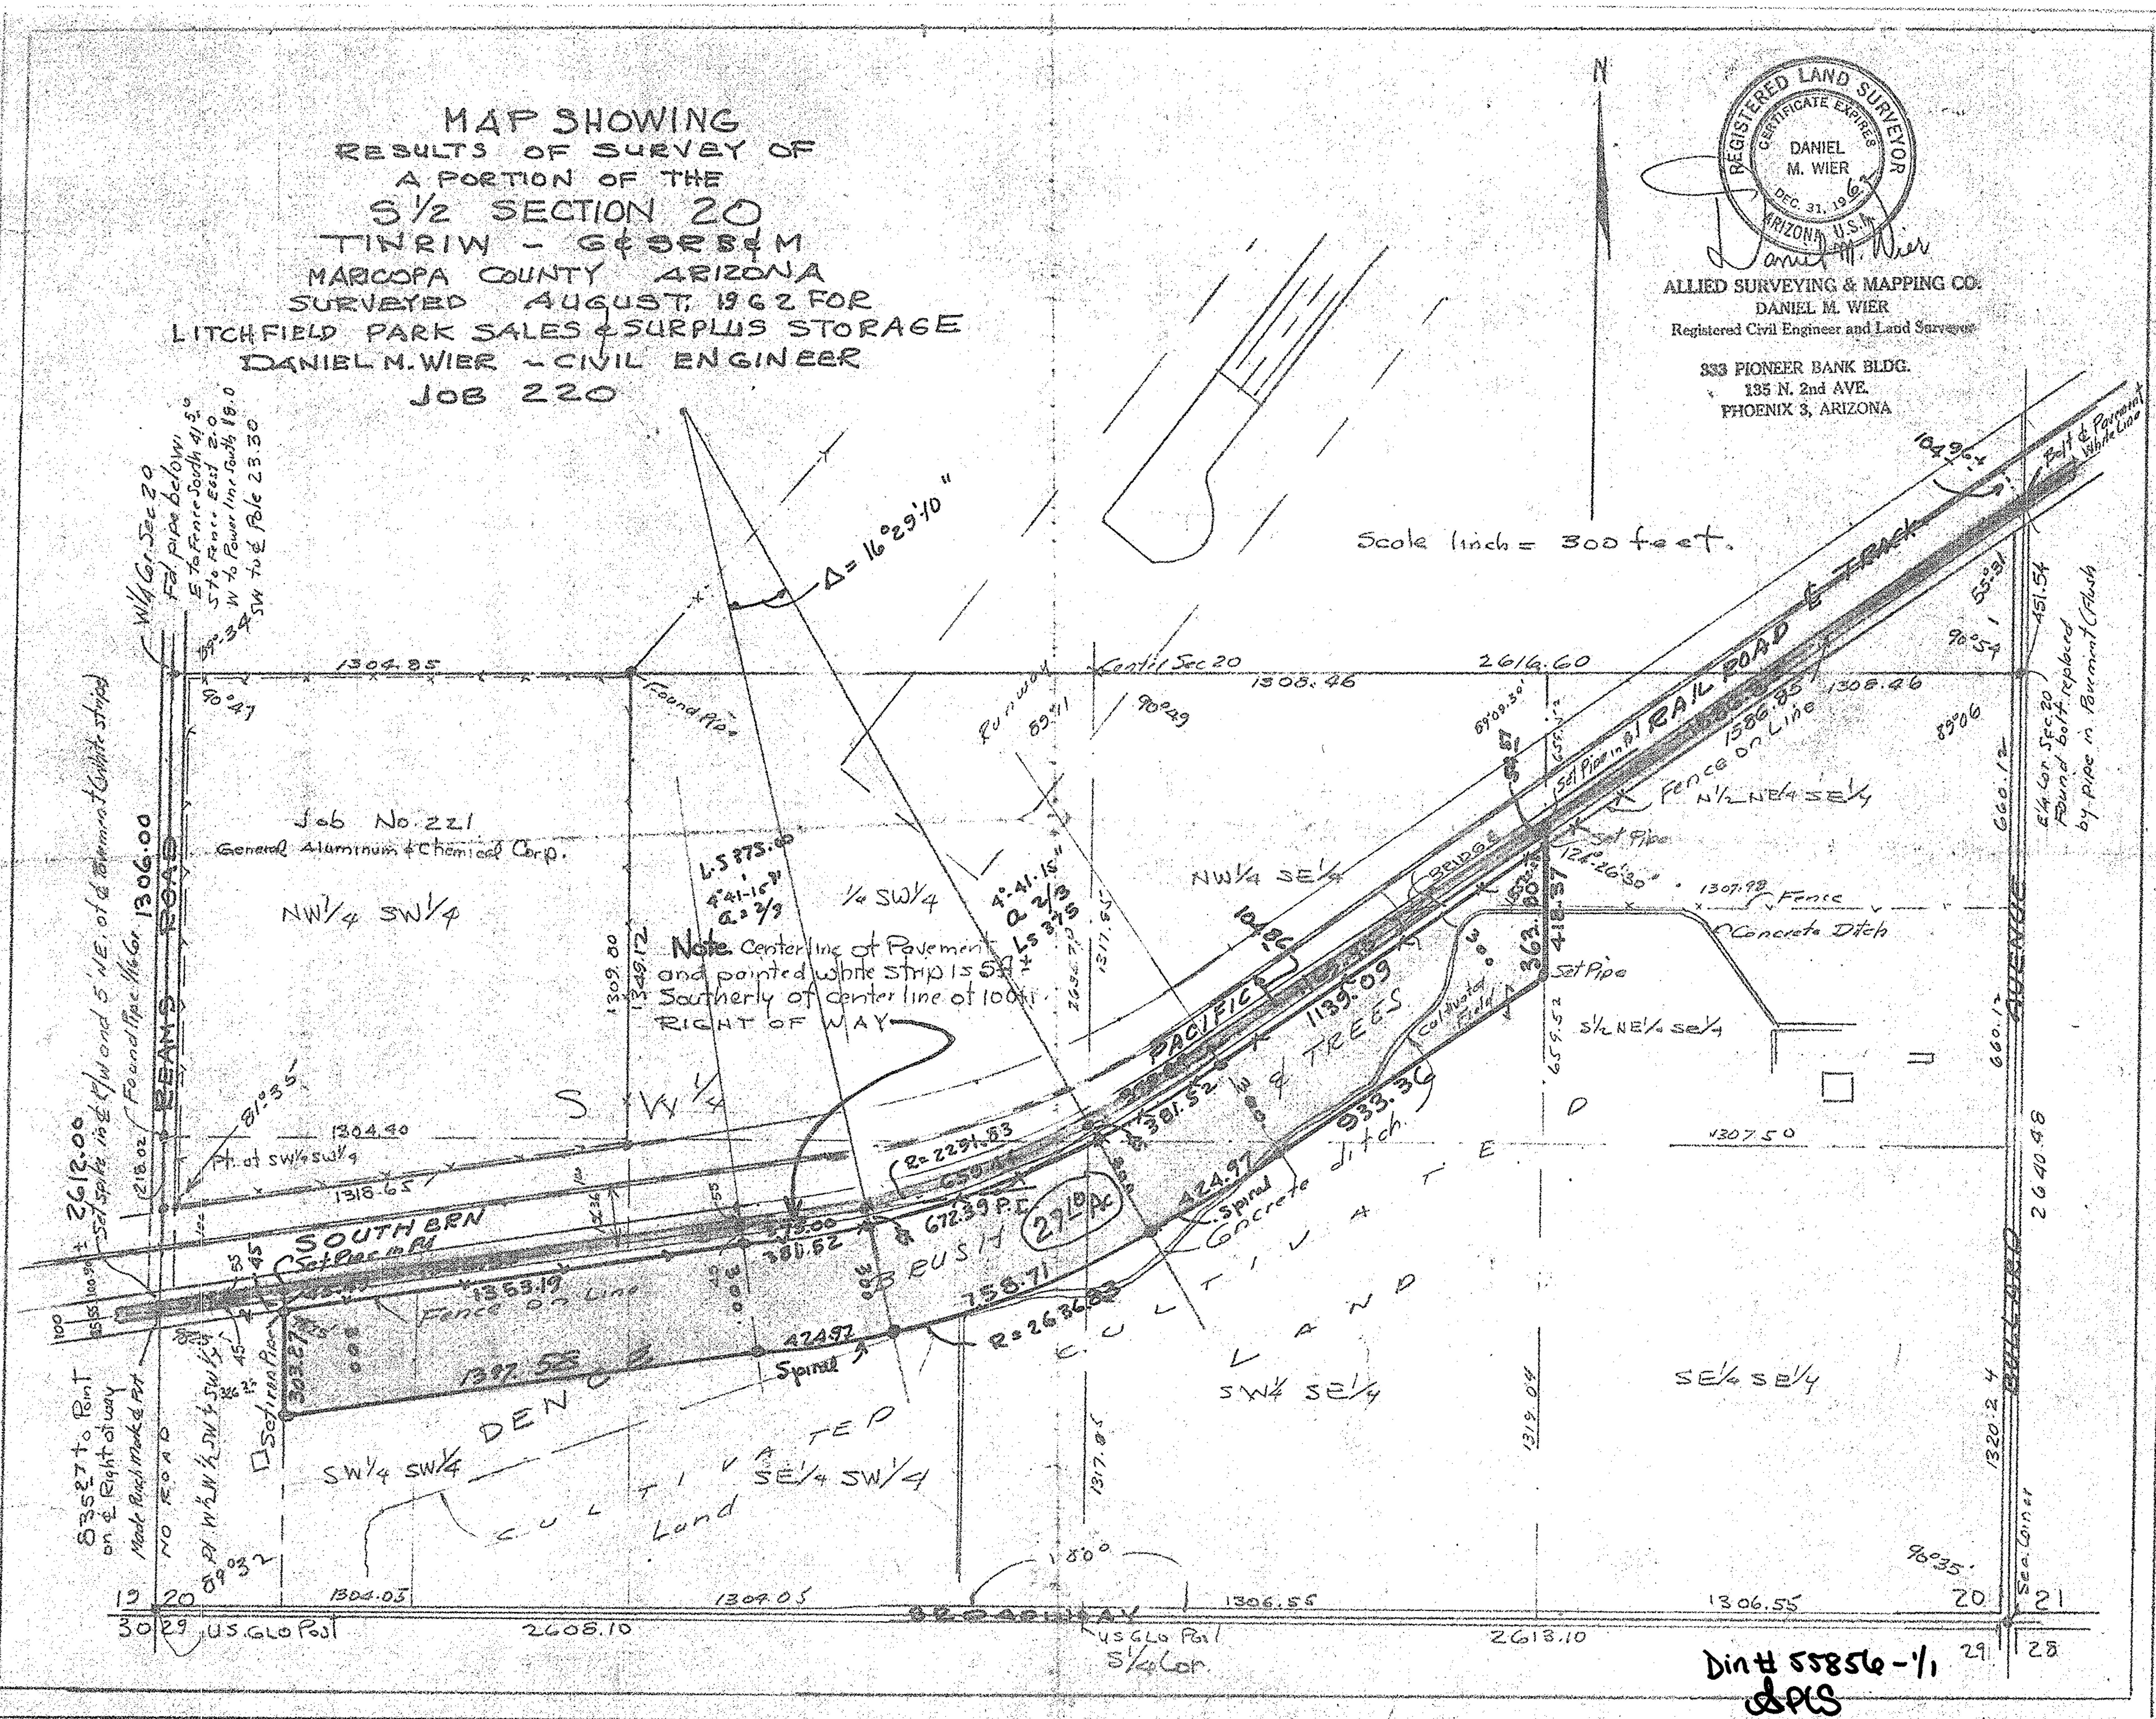
MAP SHOWING
RESULTS OF SURVEY OF
A PORTION OF THE
S 1/2 SECTION 20
T1N R1W - G&SRB&M
MARICOPA COUNTY ARIZONA
SURVEYED AUGUST, 1962 FOR
LITCHFIELD PARK SALES & SURPLUS STORAGE
DANIEL M. WIER - CIVIL ENGINEER
JOB 220
REGISTERED LAND SURVEYOR
CERTIFICATE EXPIRES
DANIEL M. WIER
DEC. 31, 1962
ARIZONA U.S.A.
ALLIED SURVEYING & MAPPING CO.
DANIEL M. WIER
Registered Civil Engineer and Land Surveyor
333 PIONEER BANK BLDG.
135 N. 2nd AVE.
PHOENIX 3, ARIZONA
N
Scale 1inch = 300 feet.
Δ = 16°29'10"
W1/4 Cor. Sec 20
Fd. pipe below
E to Fence South 41.5
S to Fence East 2.0
W to Power line South 18.0
SW to ℄ Pole 23.30
1304.85
Found Pipe
Center Sec 20
1308.46
2616.60
1308.46
Runway
Job No. 221
General Aluminum & Chemical Corp.
NW1/4 SW1/4
1/4 SW1/4
NW1/4 SE1/4
N1/2 NE1/4 SE1/4
S1/2 NE1/4 SE1/4
SW1/4 SE1/4
SE1/4 SE1/4
SW1/4 SW1/4
SE1/4 SW1/4
S W 1/4
REAMS ROAD
1306.00
2612.00
NO ROAD
Note Center line of Pavement and pointed white strip is 57± Southerly of center line of 100 ft RIGHT OF WAY
L.S 875.00
4°41-15"
a 2/3
SOUTHERN PACIFIC RAIL ROAD ℄ TRACK
Set Pipe in Rd
Fence on Line
1586.85
1049.64
Bolt ℄ Pavement White Line
E1/4 Cor. Sec 20 Found bolt replaced by pipe in Pavement (Flush)
451.54
660.12
660.12
2640.48
1320.24
BULLARD AVENUE
Set Pipe
126°26'30"
1307.98
Fence
Concrete Ditch
418.37
363.80
659.52
Set Pipe
Bridge
1139.09
933.36
BRUSH & TREES
Cultivated Field
27.1 Ac
R=2291.83
672.39 P.I.
381.52
424.97
Spiral
Concrete ditch
758.71
R=2636.62
CULTIVATED LAND
1363.19
Fence on Line
1397.58
303.27
Set Iron Pipe
Pt. at SW1/4 SW1/4
1304.90
1318.65
81°35'
833.27 to Point on ℄ Right of way
Made Punch Mark ℄ Pt
Pt W1/2 W1/2 SW1/4 SW1/4
89°32'
1304.03
1304.05
1306.55
1306.55
2608.10
2613.10
US GLO Post
S1/4 Cor.
BROADWAY
Sec. Corner
96°35'
19 20
30 29
20 21
29 28
Din# 55856-1/1