REPORT OF SURVEY

For
Mr. & Mrs. James W. Fought
116 E. Western
Goodyear, Arizona

of
the S. 1/2, S. E. 1/4, N. E. 1/4, N. E. 1/4,
Sec. 4, T. 1 S., R. 1 W., G. & S.R.B. & M.,
Maricopa County, Arizona.

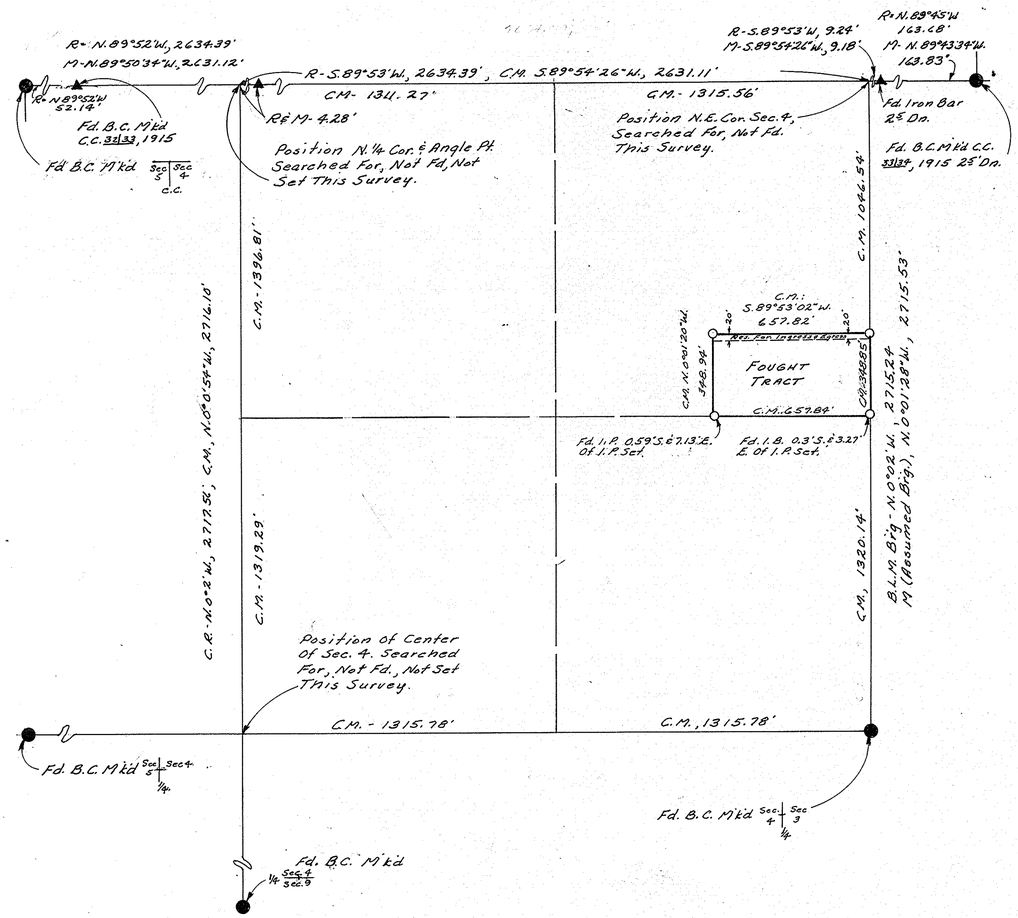

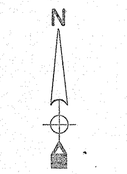

Scale: 1" = 300'

LEGEND

▲ = Angle Point
● = Monument Found
● = Iron Pipe or Iron Bar Found
○ = 1/2" I.D. Iron Pipe Tagged L.S. 1681 Set This Survey
R = Data From U.S.B.L.M. Records.
CR = Calculated From R
M = Measured In Field
CM = Calculated From M
-x-x-x- = Wire or Wood Fence
-o-o-o- = Chain Link Fence
= Block or Stone Wall
B.C. = Brass Cap

CERTIFICATION: This will certify that the survey shown on was done under my supervision during the month of August 1974

Eugene Kelley

REGISTERED LAND SURVEYOR CERTIFICATE NO. 1681 EUGENE K. KELLEY Date Signed 11/18/74 ARIZONA, U.S.A.

ARIZONA SURVEYING SERVICE
5704 N. 27th AVENUE, PHOENIX, ARIZONA
Drawing No. L-74-7808 Phone: 242-0539

DIN # 55873 1/1
APLS