PLAT OF DIVISION

Of

Lots 148 and 154, Altaloma Subdivision As Shown In Book Maps 5, Page 19, Mar. Co. Rec., Az.

For

J. Holly Smith
10102 Audrey Dr.
Sun City, Arizona

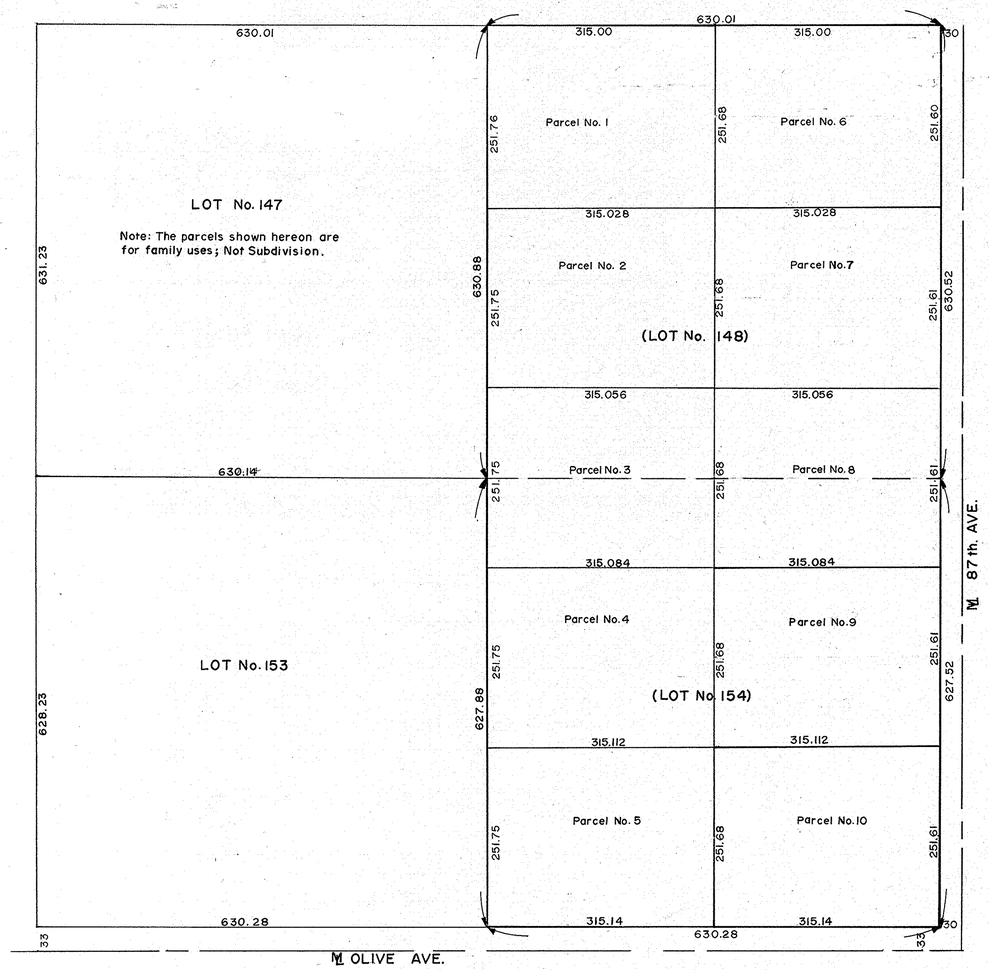

N

Scale: 1" = 100'

LEGEND

- ● = Monument Found
- ● = Iron Pipe or Iron Bar Found
- ○ = 1/2" I.D. Iron Pipe Tagged L.S. 1681 Set This Survey
- R = Data From Maricopa County Records
- CR = Calculated From R
- M = Measured In Field
- CM = Calculated From M
- -x-x-x- = Wire or Wood Fence
- -o-o-o- = Chain Link Fence
- = Block or Stone Wall

CERTIFICATION: The data shown hereon is the results of calculations based on the original plat of Altaloma Subdivision done during Feb., 1975. No Field Work has been done

Eugene V. Skelley

REGISTERED LAND SURVEYOR 2097 EUGENE V. SKELLEY Date Signed 3/11/75 ARIZONA, U.S.A.

ARIZONA SURVEYING SERVICE
2802 W. SOLANO DR. N., PHOENIX, ARIZONA
Drawing No. L- 74-12820 Phone: 242-0539

DIN # 55874 1/1
APLS