REPORT OF SURVEY

FOR

MR. LOUIS A. SILVER

P.O. Bx. 807, PEORIA, ARIZ.

OF

The Portion Of The E. 1/2, S.E. 1/4, Sec. 22, T3N, R.1E., G&S.R.B&M. Shown Hereon.

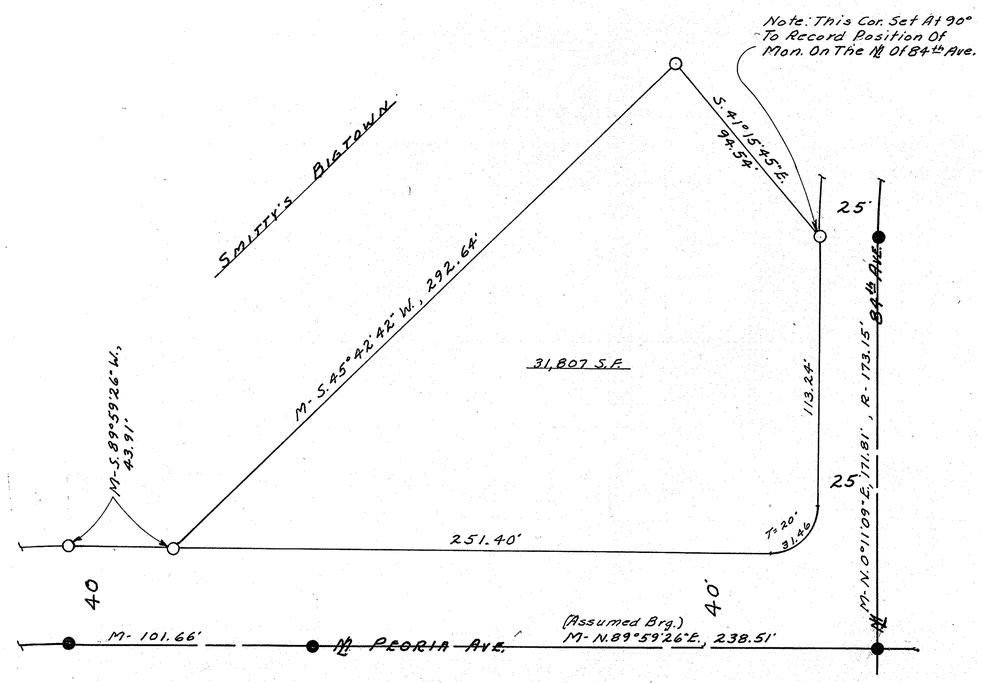

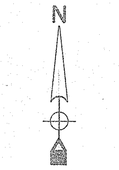

Scale: 1" = 30'

LEGEND

- ● = Monument Found
- ● = Iron Pipe or Iron Bar Found
- ○ = 1/2" I.D. Iron Pipe Tagged L.S. 1681 Set This Survey
- R = Data From Maricopa County Records
- CR = Calculated From R
- M = Measured in Field
- CM = Calculated From M
- -x-x-x- = Wire or Wood Fence
- -o-o-o- = Chain Link Fence
- ═══ = Block or Stone Wall

CERTIFICATION: This will certify that the survey shown hereon was done under my supervision during the month of June 1975

Eugene V. Skelley

REGISTERED LAND SURVEYOR
CERTIFICATE NO. 1681
EUGENE V. SKELLEY
Date Signed 11/2/75
ARIZONA, U.S.A.

ARIZONA SURVEYING SERVICE
2802 W. SOLANO DR. N., PHOENIX, ARIZONA
Drawing No.- L-75-9841 Phone: 242-0539

DIN # 55879 1/1
APLS