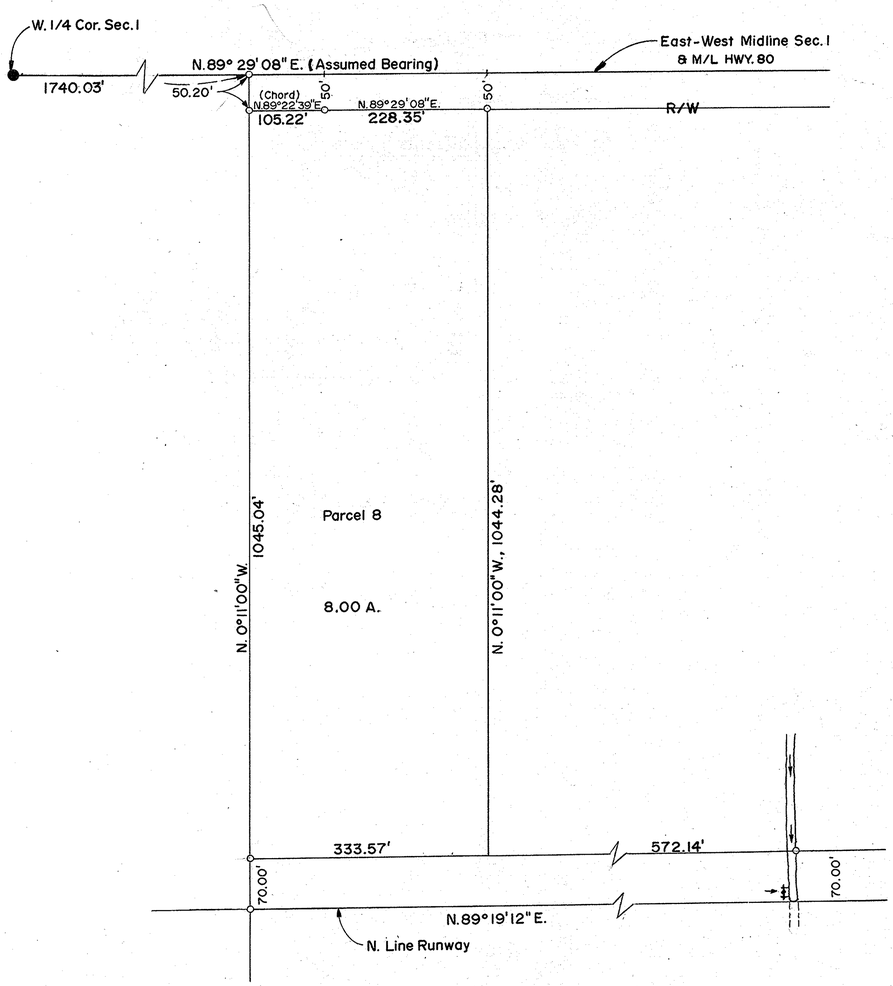

REPORT OF SURVEY

FOR

Hardesty Bros.
P.O. Box 918
Buckeye, Ariz.

OF

That Portion of the N.1/2, S.W.1/4, Sec. 1, T.1 S., R.4 W., G.&S.R.B.&M. shown hereon.

N

Scale: 1" = 100'

LEGEND

- = Monument Found
- = Iron Pipe or Iron Bar Found
- = 1/2" I.D. Iron Pipe Tagged L.S. 1681 Set This Survey
- R = Data From Maricopa County Records
- CR = Calculated From R
- M = Measured In Field
- CM = Calculated From M
- = Wire or Wood Fence
- = Chain Link Fence
- = Block or Stone Wall

CERTIFICATION: This will certify that the survey shown hereon was done under my supervision during the month of April, 1976

REGISTERED LAND SURVEYOR 1681 SKELLEY ARIZONA, U.S.A.

ARIZONA SURVEYING SERVICE
2802 W. SOLANO DR. N., PHOENIX, ARIZONA
Drawing No. L-76-4852-A Phone: 242-0539

DIN # 55880 1/1
APLS