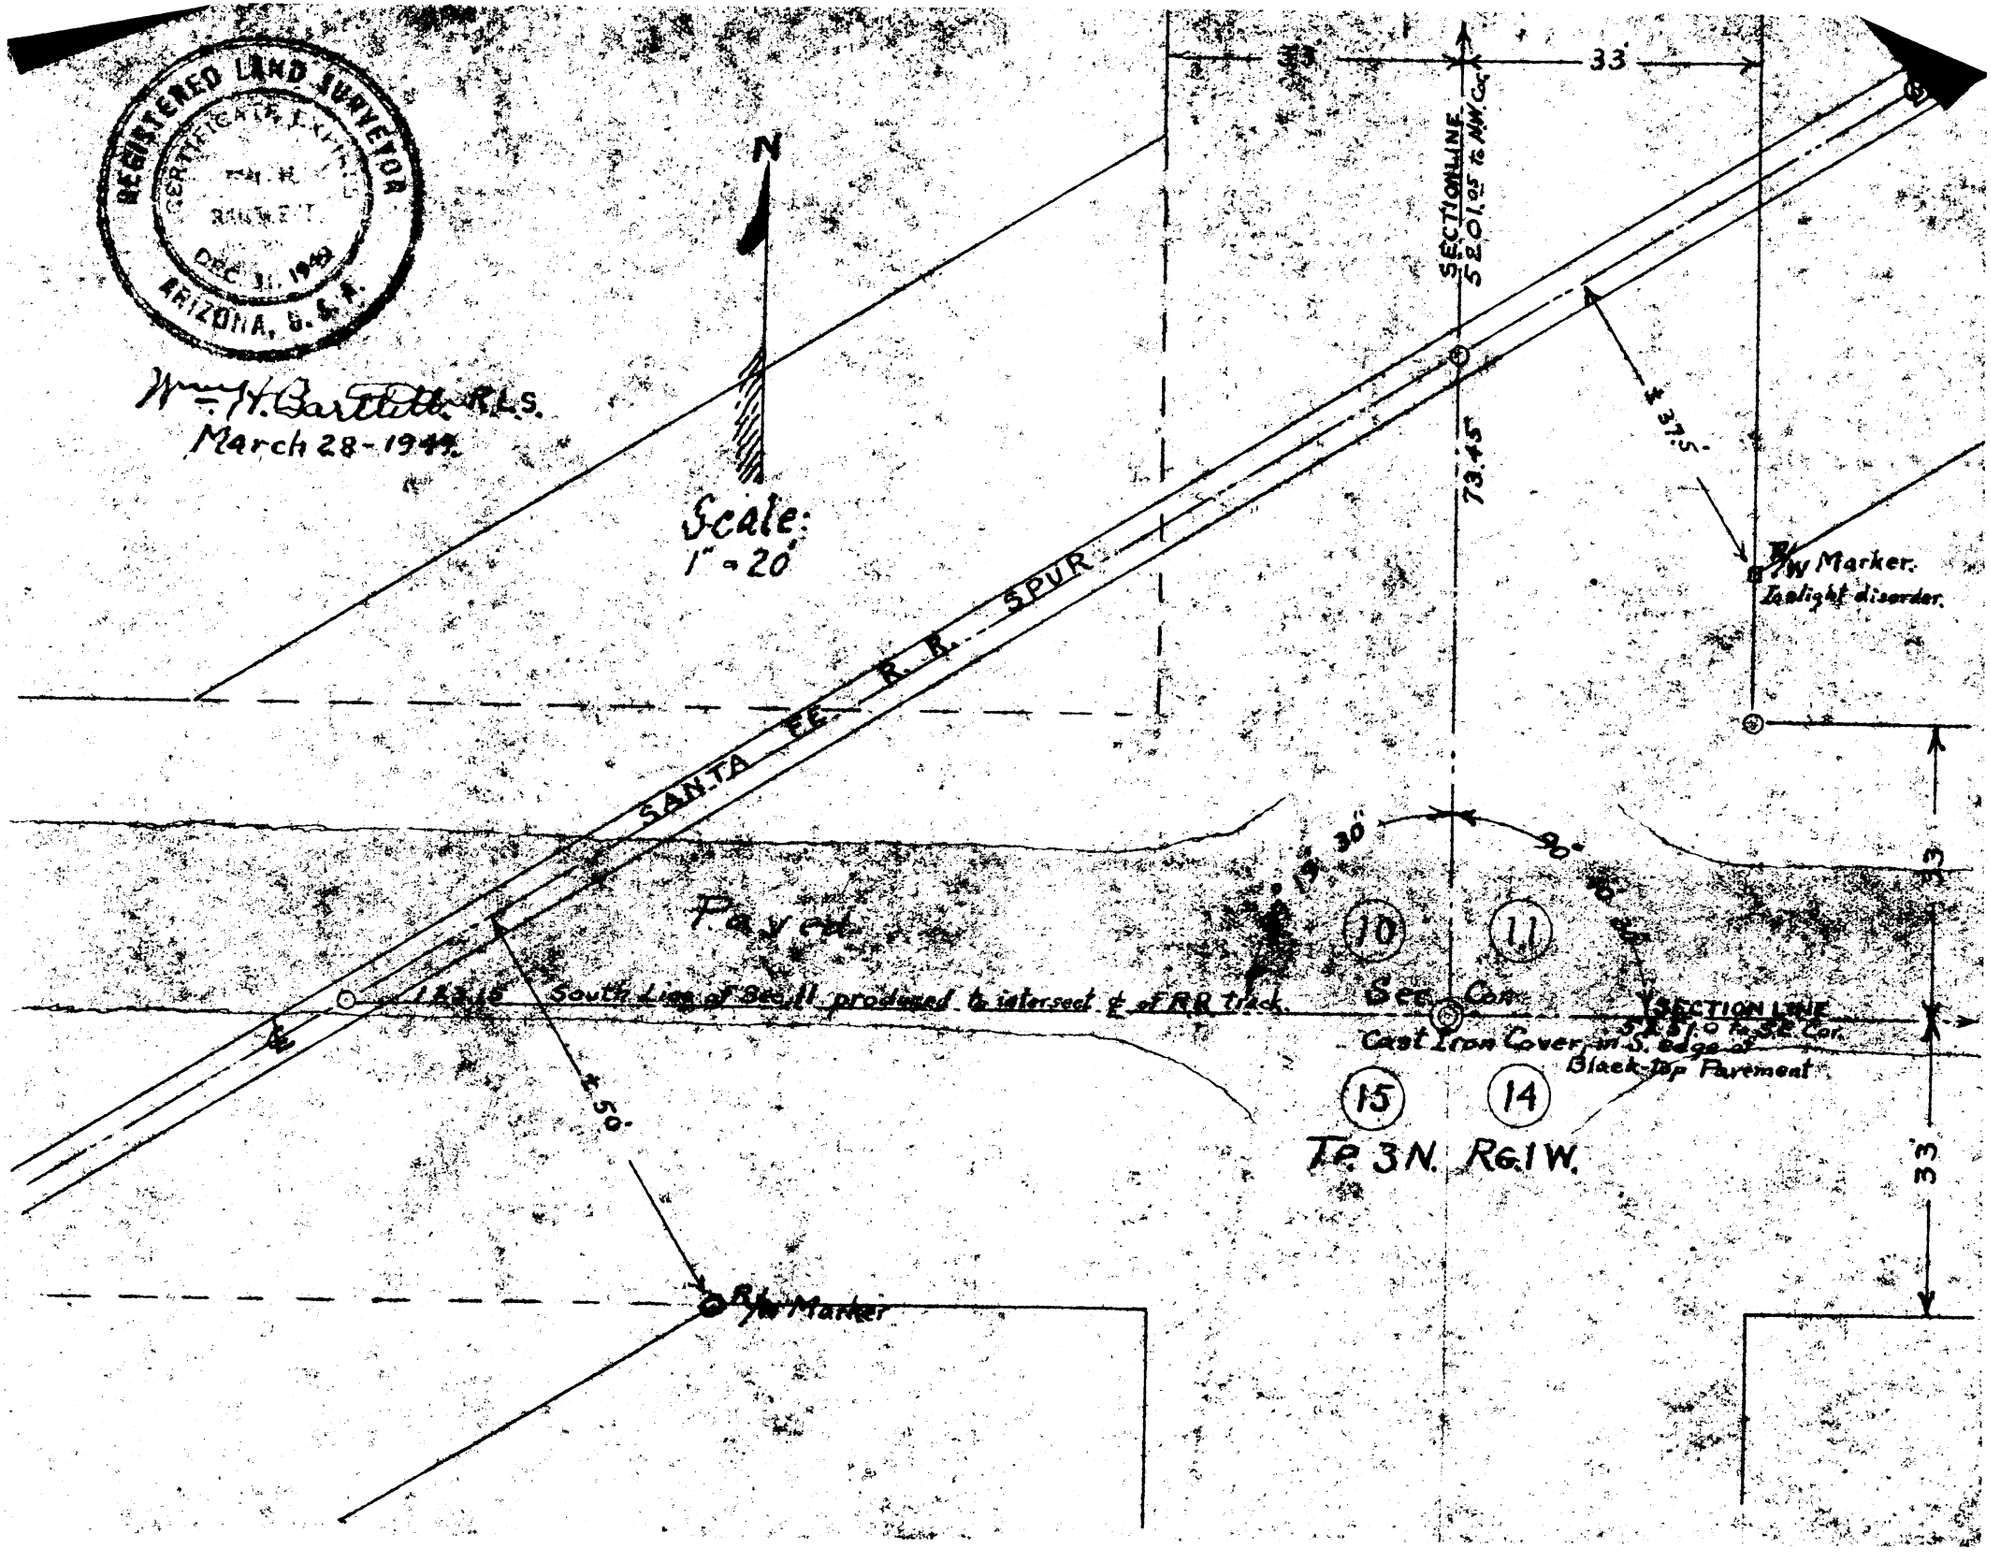
REGISTERED LAND SURVEYOR
CERTIFICATE EXPIRES
DEC. 31, 1949
ARIZONA, U.S.A.
Wm. H. Bartlett R.L.S.
March 28-1949.
N
Scale:
1" = 20'
33'
33'
SECTION LINE
S 2.01.05 to N.W. Cor.
73.45
± 37.5'
R/W Marker.
In slight disorder.
SANTA FE R.R. SPUR
Paved
30"
90°
10
11
Sec. Cor.
South Line of Sec. 11 produced to intersect ℄ of RR track.
SECTION LINE
S 2.51.0 to SE Cor.
Cast Iron Cover in S. edge of
Black-top Pavement
15
14
Tp. 3N. Rg. 1W.
± 50'
R/W Marker
33'
33'

DIN55885