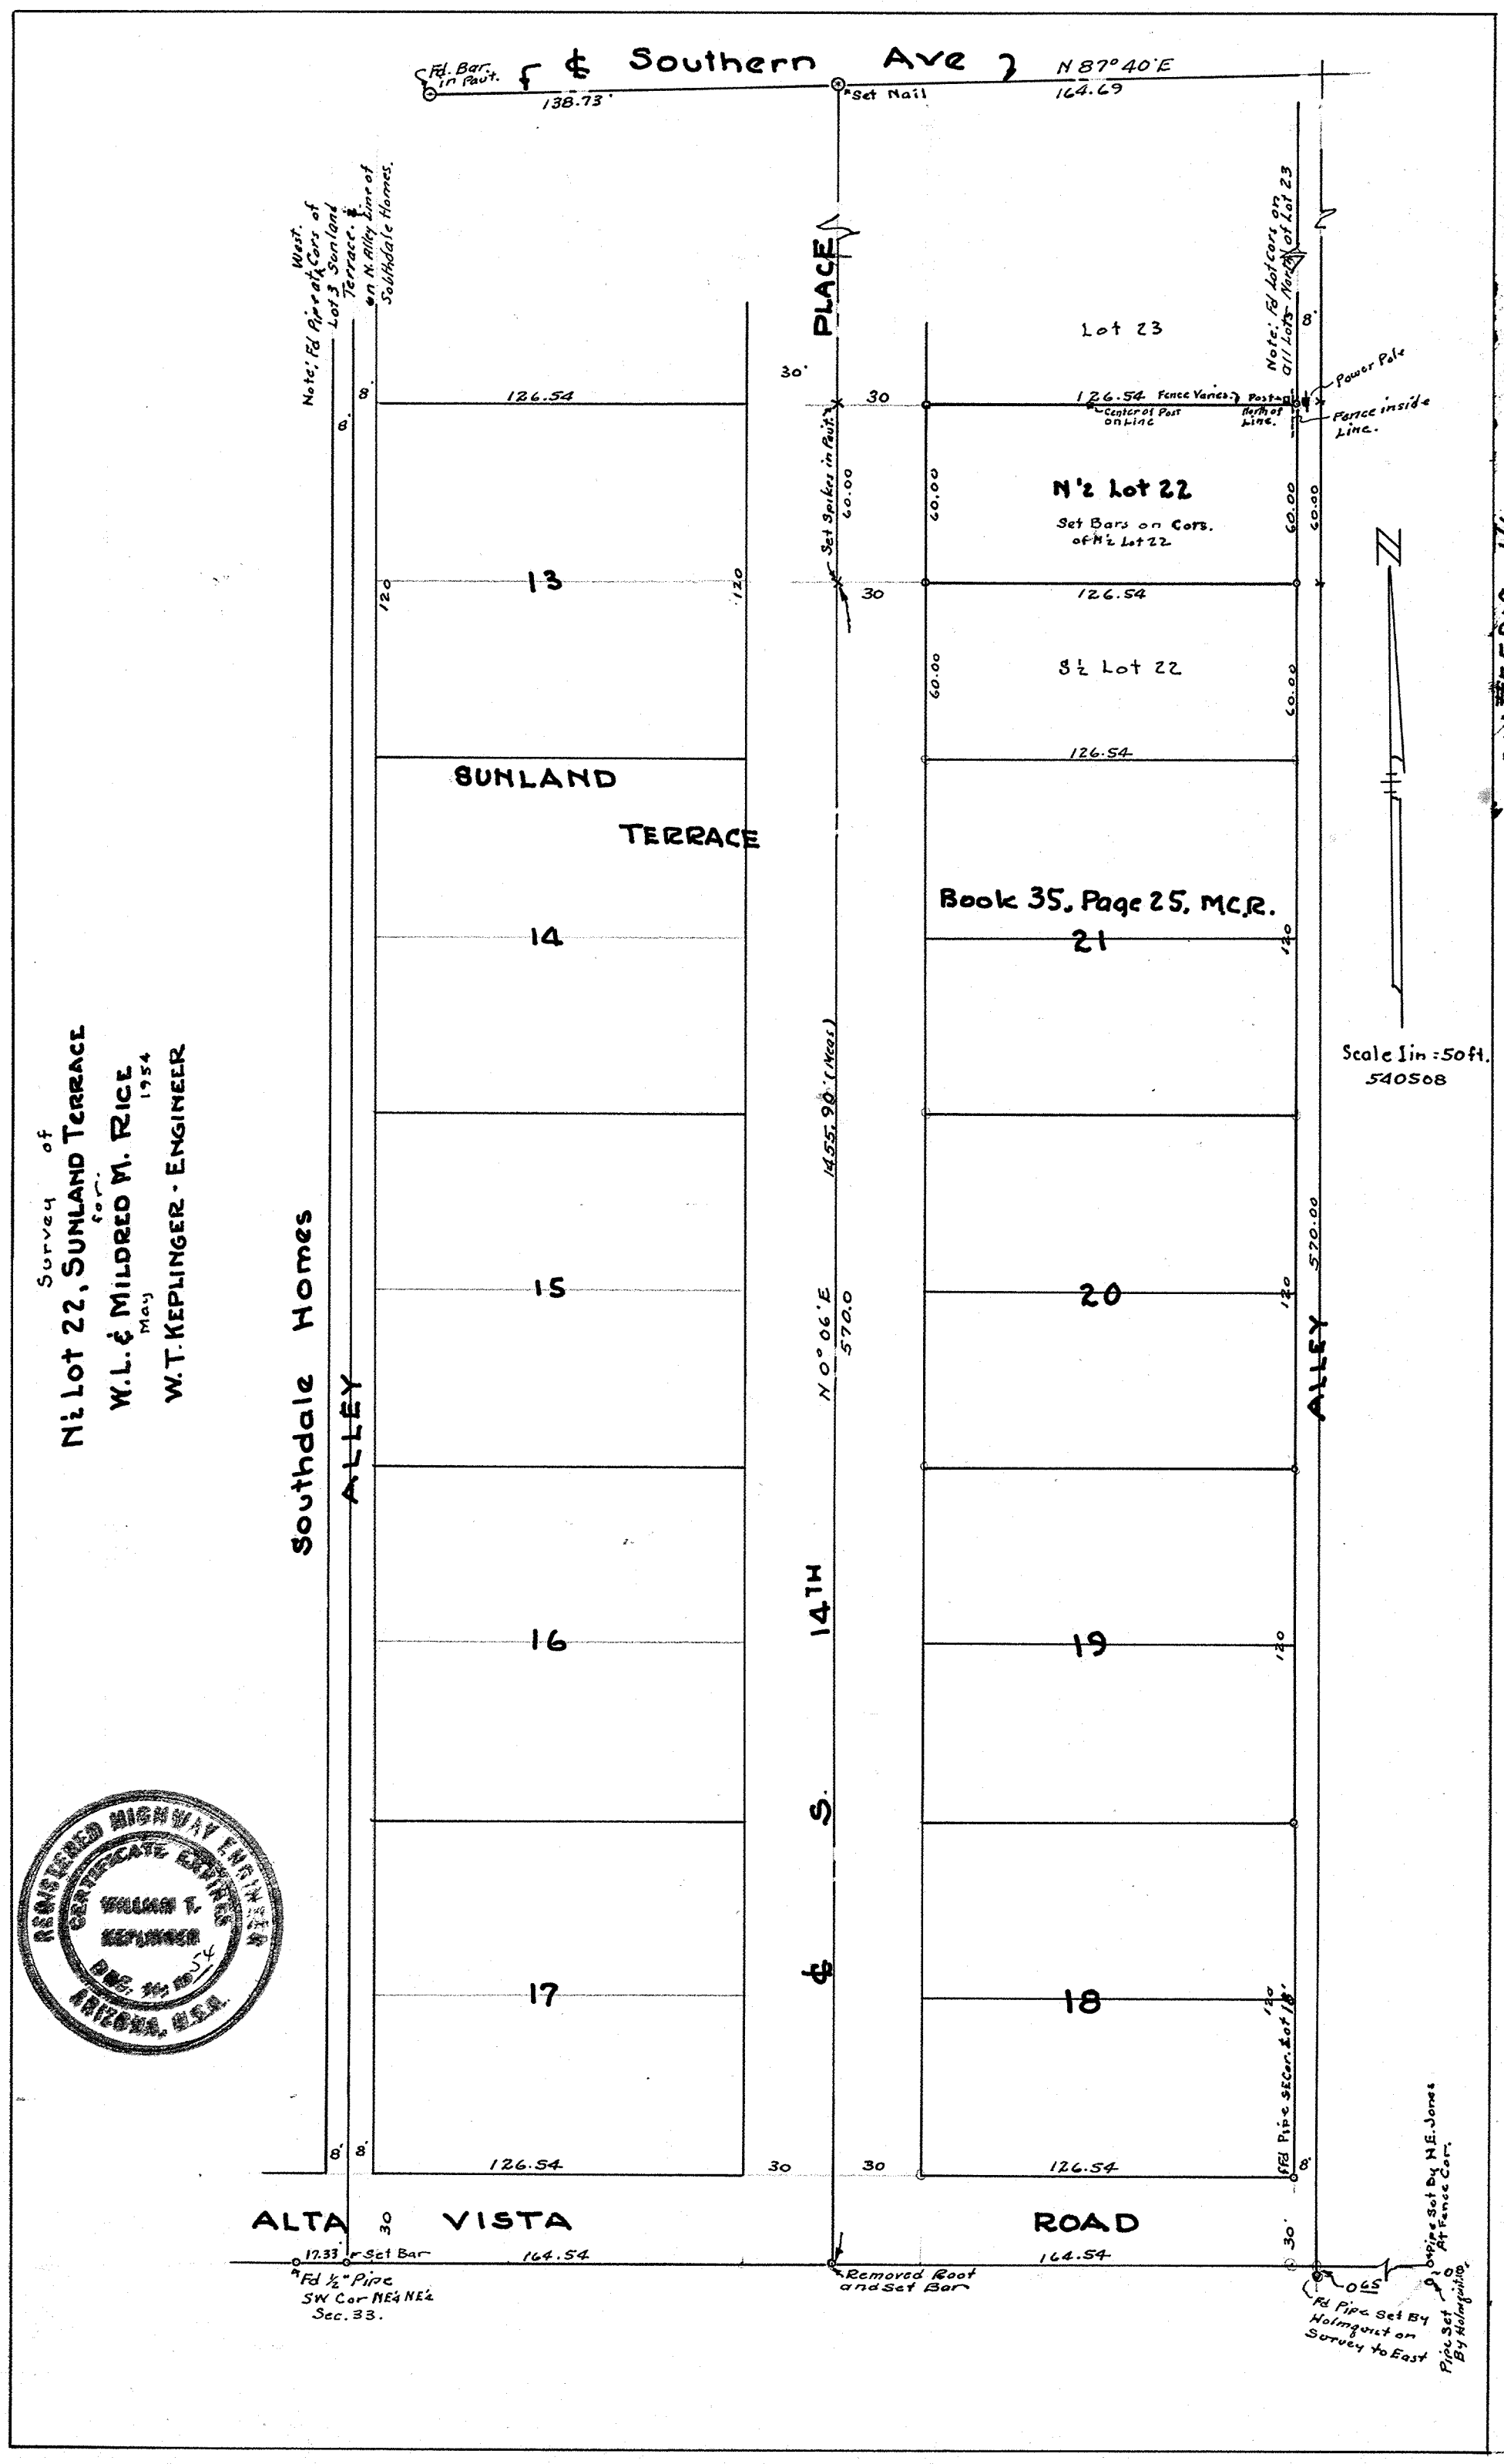
Survey of
N½ Lot 22, SUNLAND TERRACE
for
W.L. & MILDRED M. RICE
May 1954
W.T. KEPLINGER - ENGINEER
REGISTERED HIGHWAY ENGINEER
CERTIFICATE EXPIRES
WILLIAM T. KEPLINGER
DEC. 31, 1954
ARIZONA, U.S.A.
℄ Southern Ave
N 87° 40' E
138.73'
164.69
Fd. Bar in Pavt.
Set Nail
PLACE
Note: Fd Pipe at Cors of Lot 3 Sunland Terrace. West. on N. Alley Line of Southdale Homes.
Note: Fd Lot Cors on all Lots North of Lot 23
Lot 23
126.54
Fence Varies
Post North of Line.
Center of Post on Line
Power Pole
Fence inside Line.
N½ Lot 22
Set Bars on Cors. of N½ Lot 22
Set Spikes in Pavt.
13
S½ Lot 22
SUNLAND
TERRACE
Book 35, Page 25, M.C.R.
14
21
Scale 1 in = 50 ft.
540508
15
20
Southdale Homes
ALLEY
N 0° 06' E
570.0
1455.90' (Meas)
570.00
14TH
S.
℄
16
19
17
18
Fd Pipe Sec. Cor. Lot 18
Pipe Set By H.E. Jones At Fence Cor.
Pipe Set By Holmquist
Fd Pipe Set By Holmquist on Survey to East
ALTA VISTA
ROAD
17.33
Set Bar
Fd ½" Pipe SW Cor NE¼ NE¼ Sec. 33.
Removed Root and Set Bar
DIN #55909 1/1
APLS
SEC. 33, 1N-3E