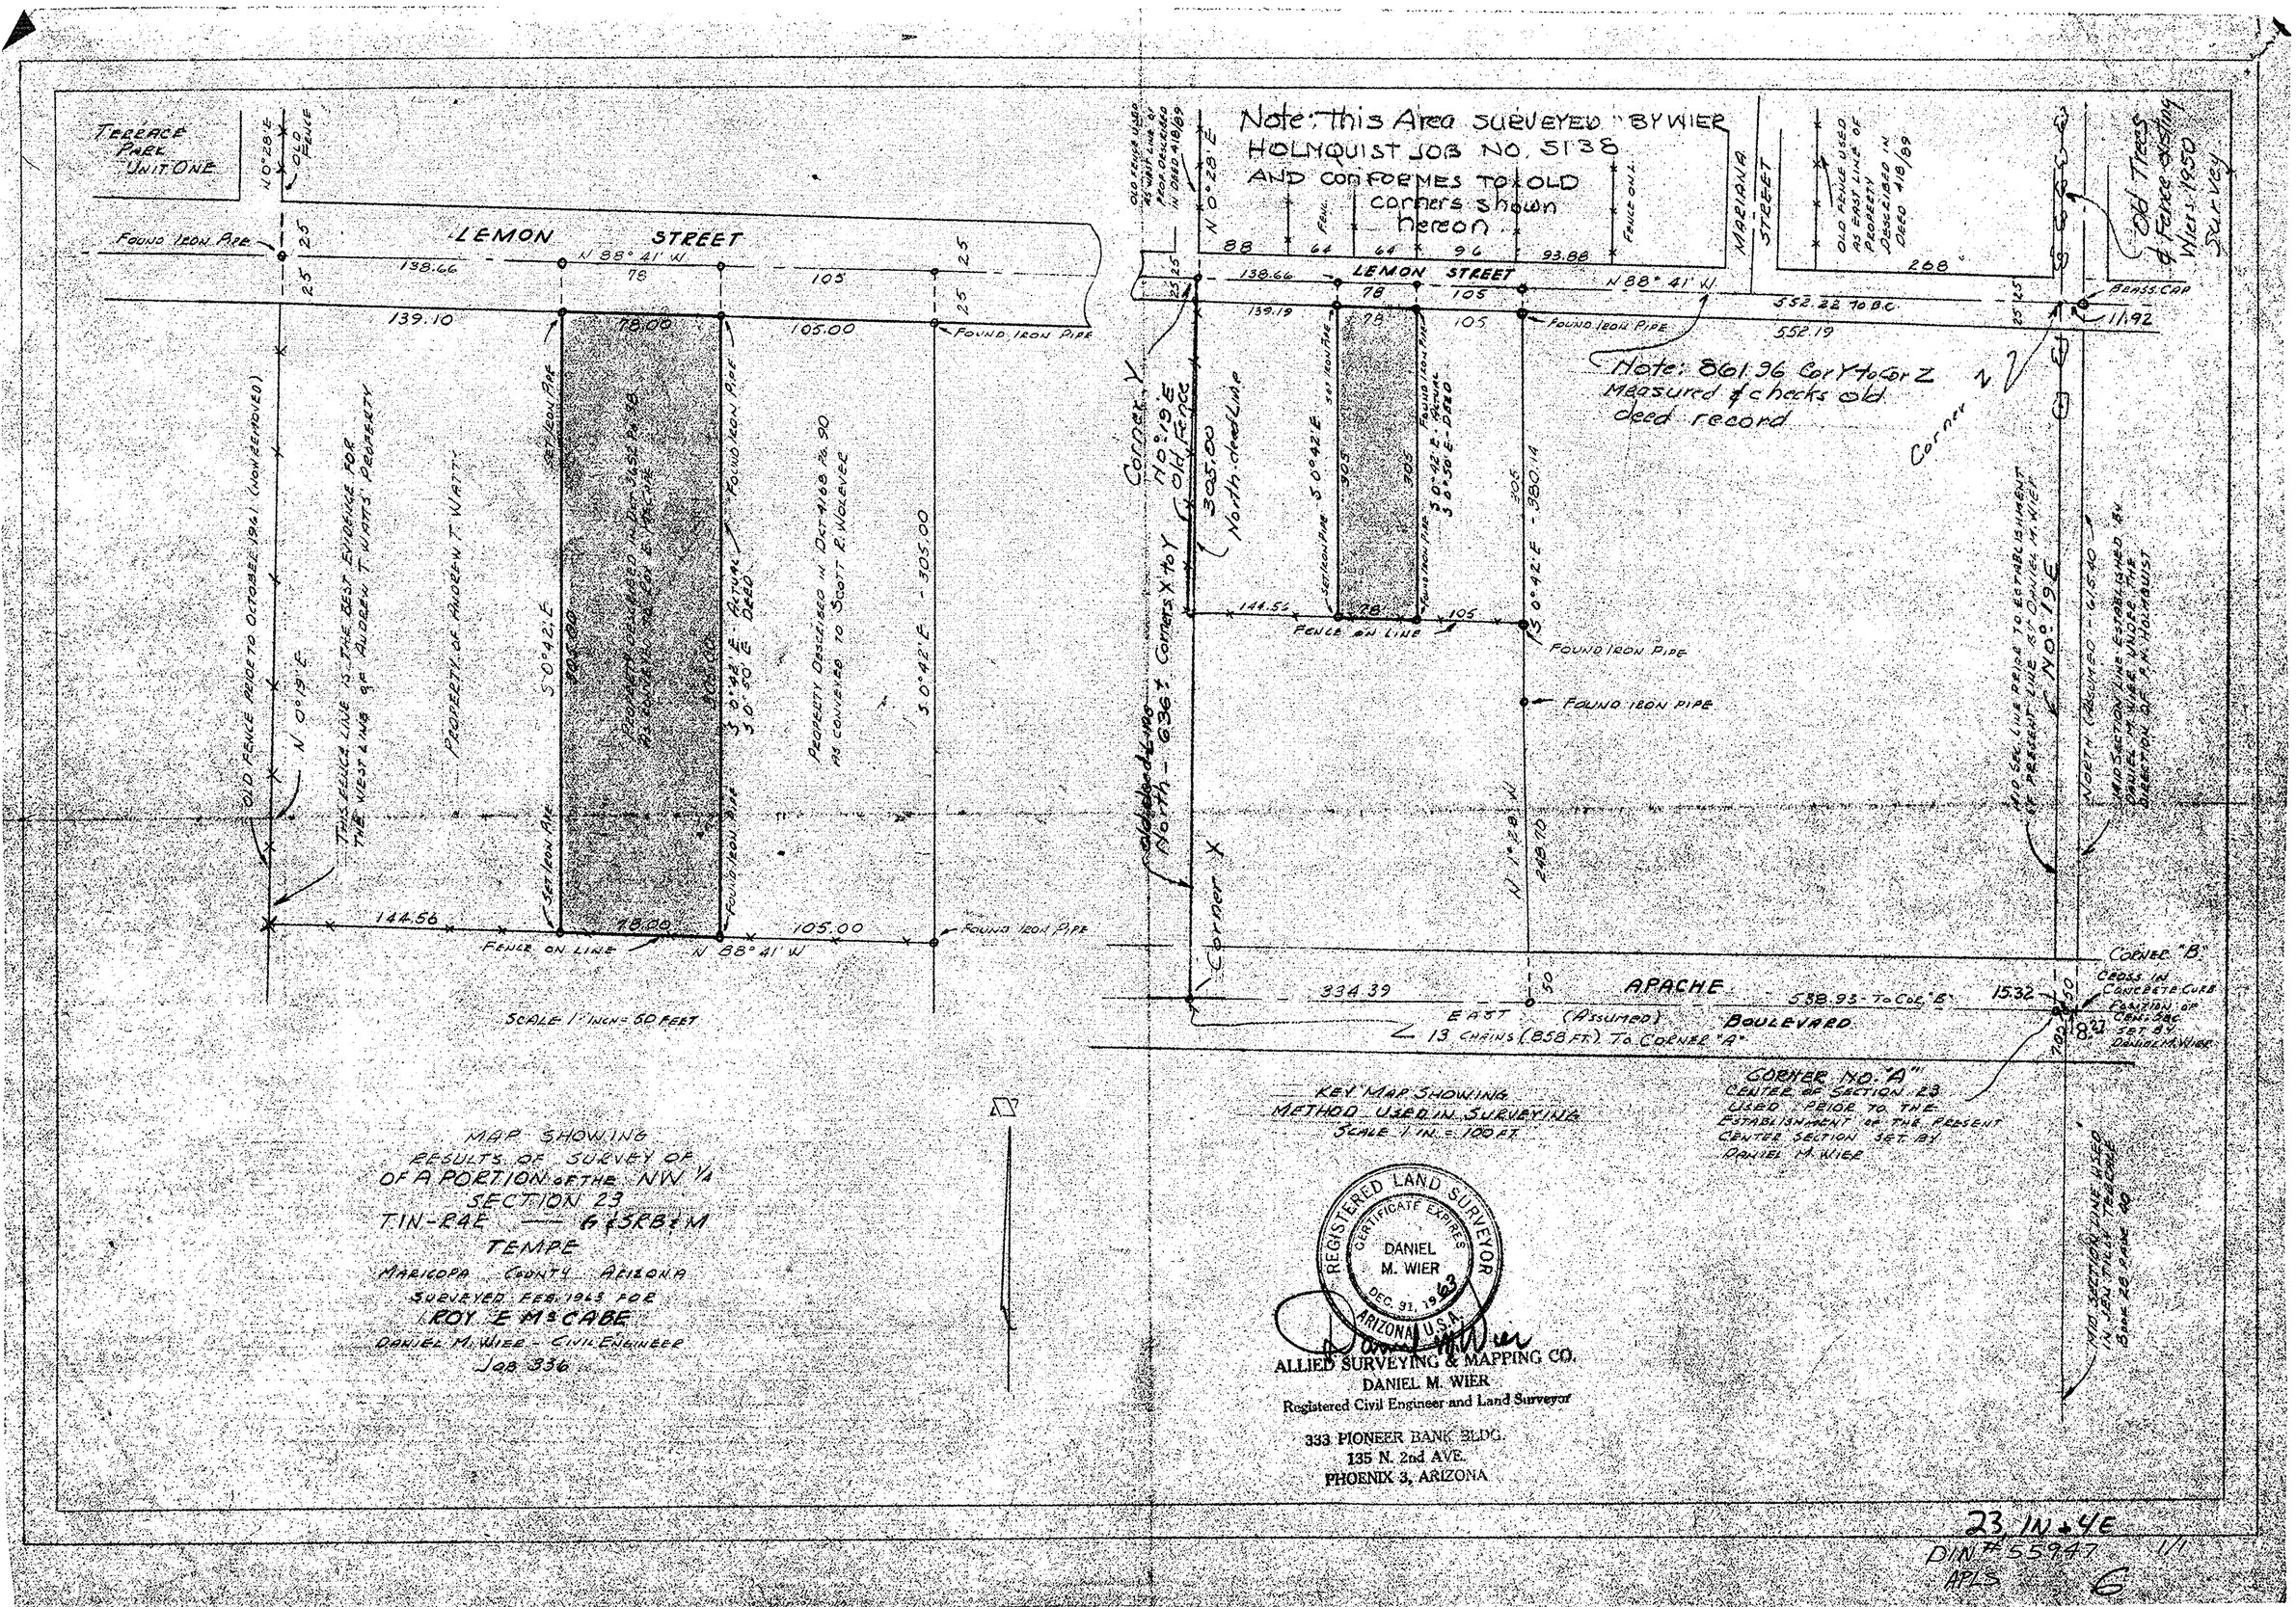

MAP SHOWING
RESULTS OF SURVEY OF
OF A PORTION OF THE NW ¼
SECTION 23
T1N-R4E — G&SRB&M
TEMPE
MARICOPA COUNTY ARIZONA
SURVEYED FEB. 1963 FOR
ROY E. McCABE
DANIEL M. WIER - CIVIL ENGINEER
JOB 336

KEY MAP SHOWING
METHOD USED IN SURVEYING
SCALE 1 IN. = 100 FT.

CORNER NO. "A"
CENTER OF SECTION 23
USED PRIOR TO THE
ESTABLISHMENT OF THE PRESENT
CENTER SECTION SET BY
DANIEL M. WIER

REGISTERED LAND SURVEYOR
CERTIFICATE EXPIRES
DANIEL M. WIER
DEC. 31, 1963
ARIZONA, U.S.A.

Daniel M. Wier

ALLIED SURVEYING & MAPPING CO.
DANIEL M. WIER
Registered Civil Engineer and Land Surveyor
333 PIONEER BANK BLDG.
135 N. 2nd AVE.
PHOENIX 3, ARIZONA

23 1N 4E
DIN # 55947 1/1
APLS 6