SURVEY IN SECTION 31 T2N R.2E.
SUBDIVISION IN THE NE¼ NE¼ NE¼
APRIL 6, 1955 - BY BARTLETT + SMOOT.
FOR: REV. ALLEN
PHOENIX ARIZONA.
Scale - One inch = 100 FEET

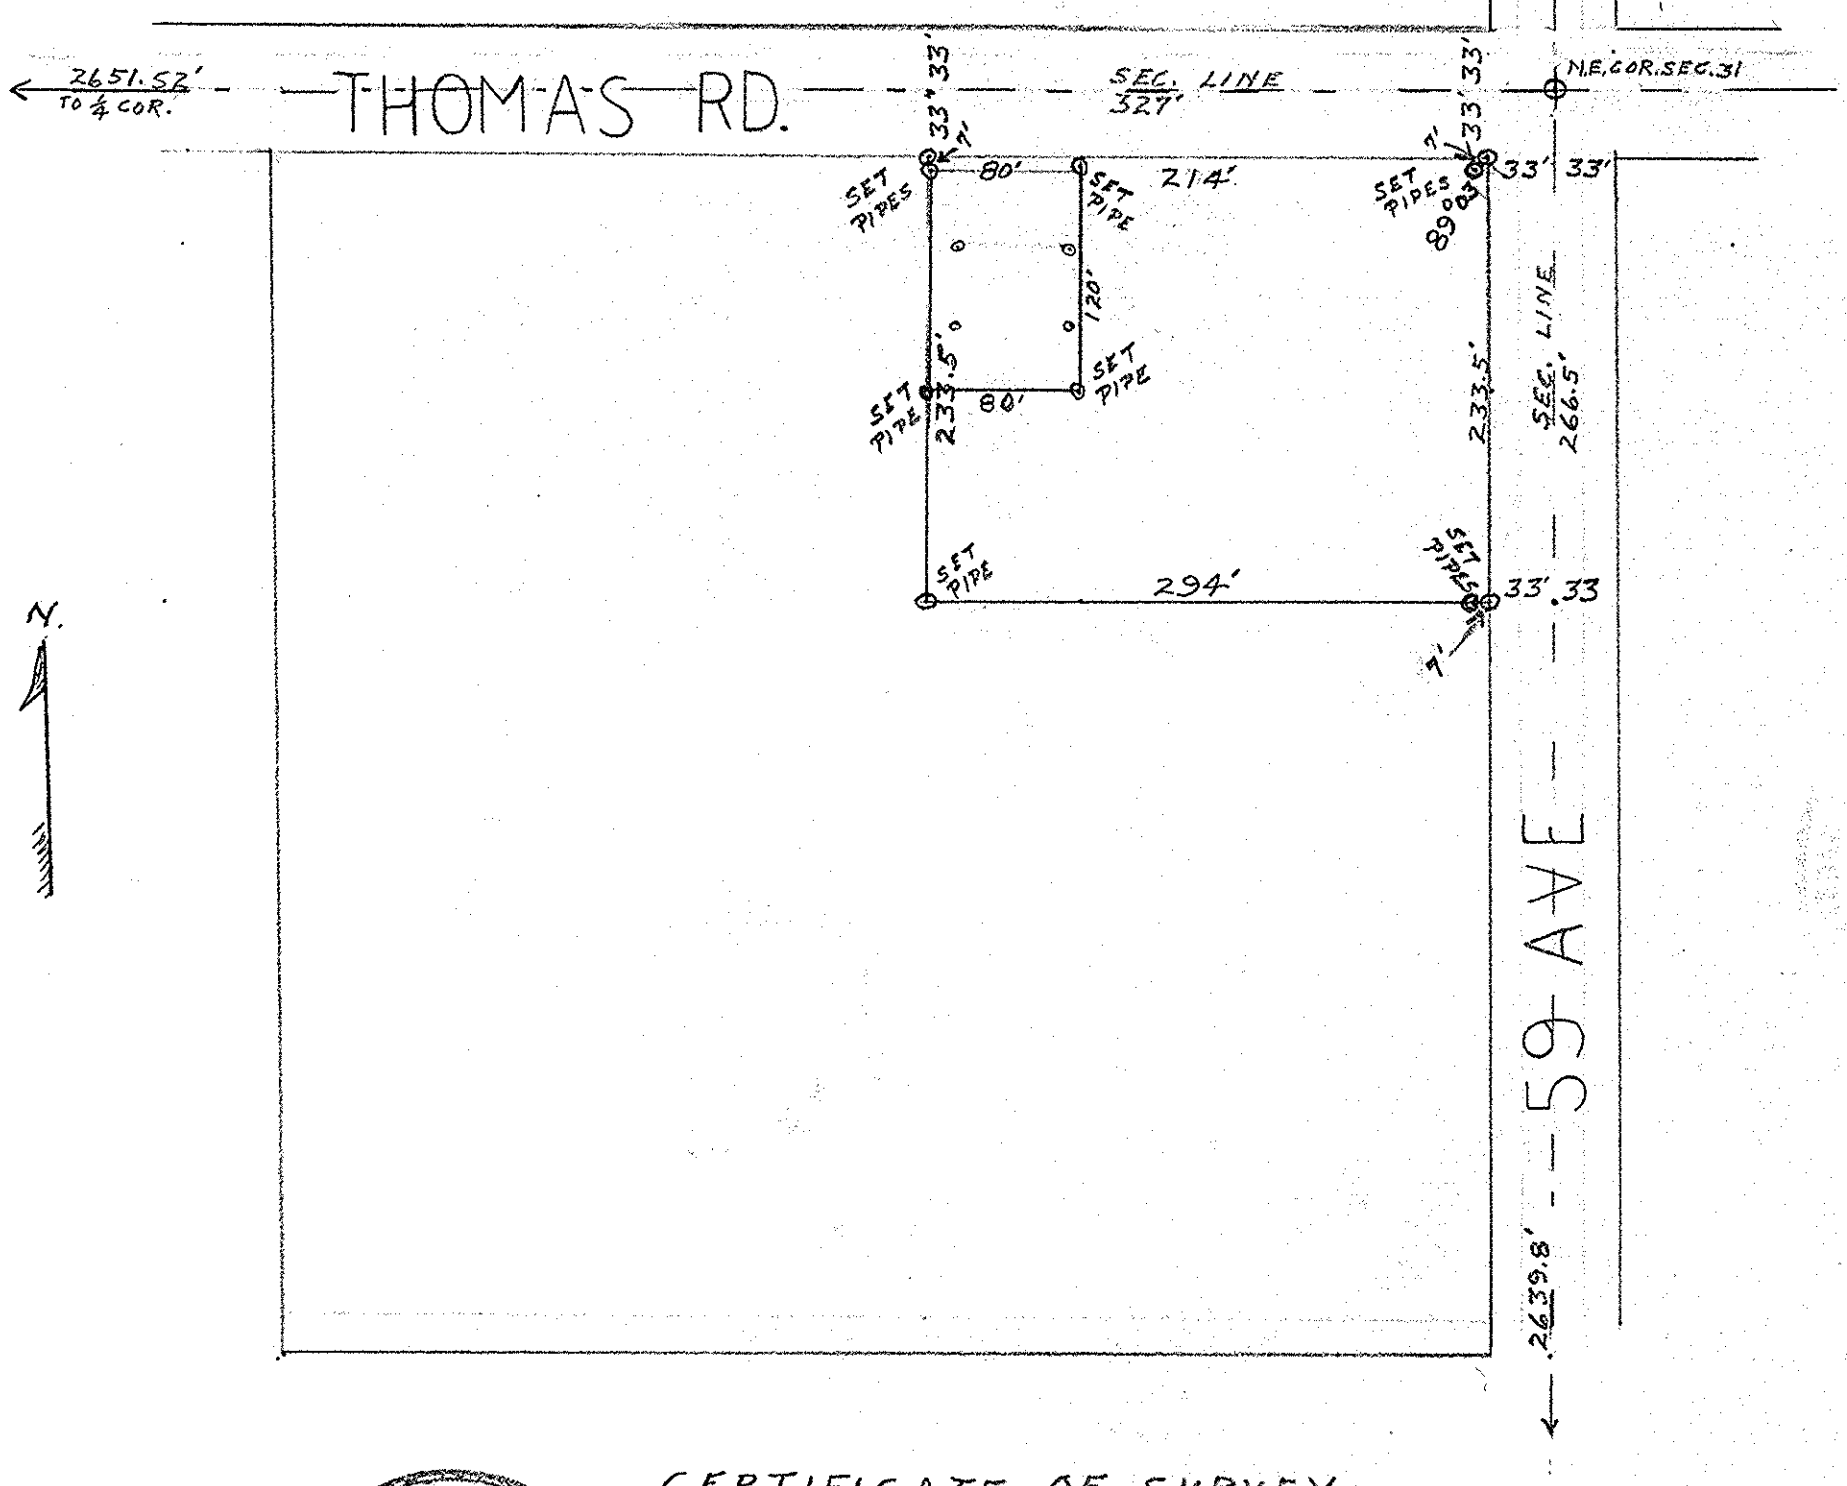

REGISTERED LAND SURVEYOR
CERTIFICATE EXPIRES
WM. H. BARTLETT
DEC. 31, 1955
ARIZONA, U.S.A.

CERTIFICATE OF SURVEY

This is to certify that I have made a survey of the premises as shown by plat hereon and that I have set the property corners correct this 6th day of APRIL 1955.

Wm. H. Bartlett
REGISTERED LAND SURVEYOR
BARTLETT ENGINEERING CO.
31 S. 1ST. AVE.
PHOENIX, ARIZ.

31, 2N-2E

DIN #55952 1/1
APLS