Descriptions

Parcel "A":
The West 64 ft of the N½ E½ N½ NW¼ NW¼ SE¼ Sec 36, T2N, R3E, G&S.R. B.&M. Except the North 30 feet for Roadway purposes.

Parcel B:
The East 140 feet of the West 204 feet of the N½ E½ N½ NW¼ NW¼ SE¼ Sec, 36 T.2N. R3E. G&S R B&M Except the North 30 feet for Roadway purposes.

Parcel "C":
The N½ E½ N½ NW¼ NW¼ SE¼ Sec. 36, T.2N, R3E. G&S.R. B&M. Except the West 204 feet, and Except the North 30 feet for Roadway Purposes.

Parcel "D":
The North 30 feet of the N½ E½ N½ NW¼ NW¼ SE¼ Sec. 36 T.2N. R3E, G & S.R B&M for Roadway purposes.

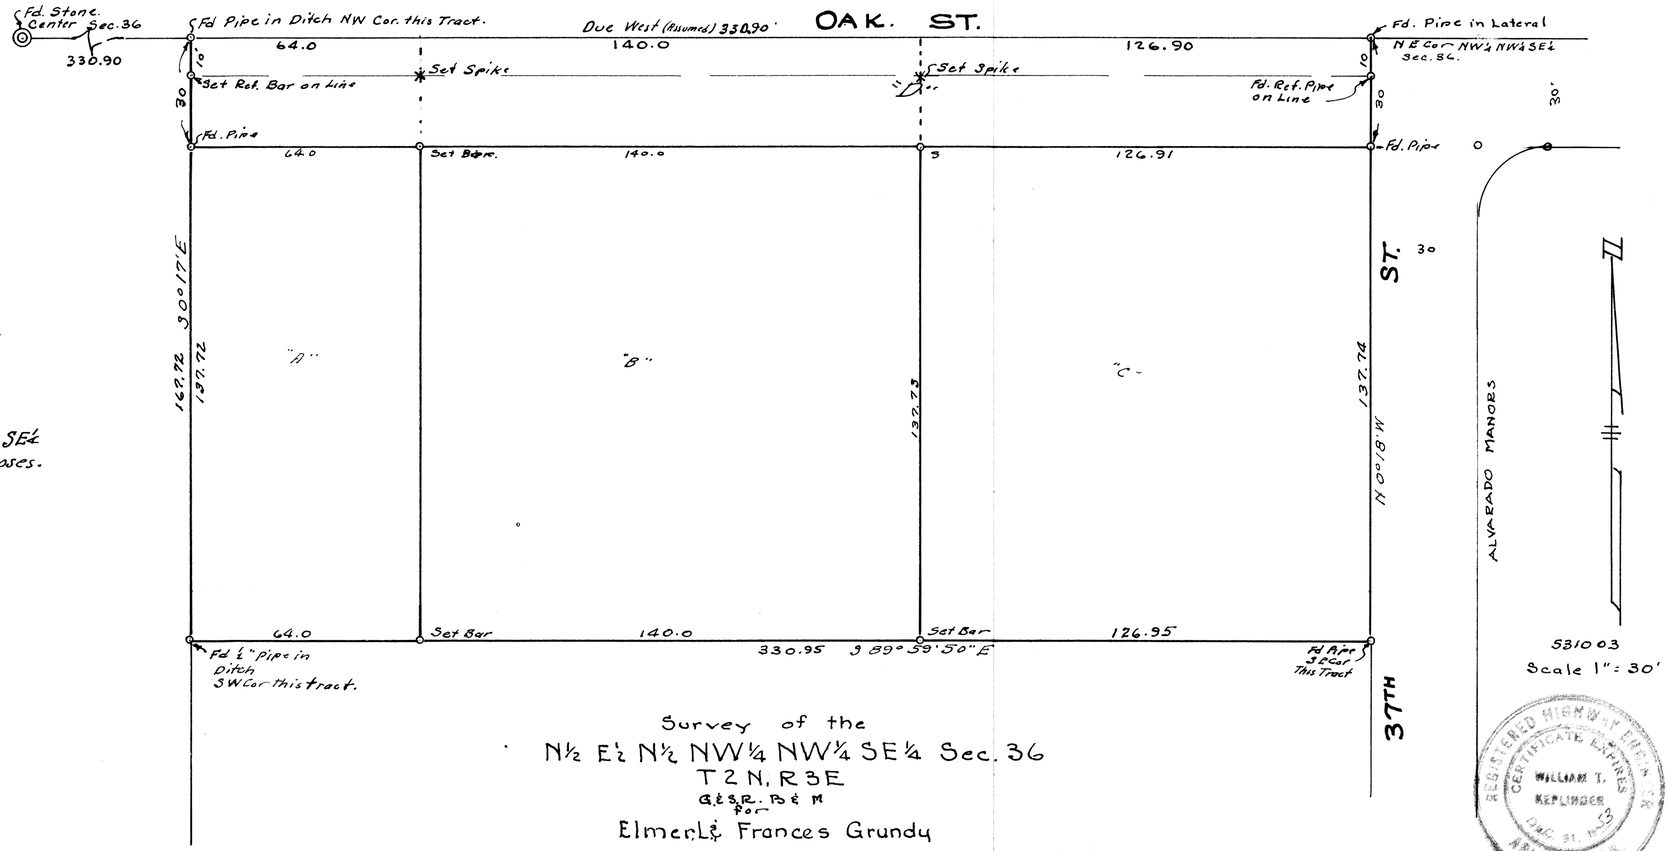

Survey of the
N½ E½ N½ NW¼ NW¼ SE¼ Sec. 36
T2N, R3E
G&S.R. B&M
for
Elmer L. & Frances Grundy

W. T. Keplinger - Engineer
oct. 1953

DIN# 56012 1-1
APLS

REGISTERED HIGHWAY ENGINEER
CERTIFICATE EXPIRES
WILLIAM T. KEPLINGER
DEC. 31, 1953
ARIZONA, U.S.A.