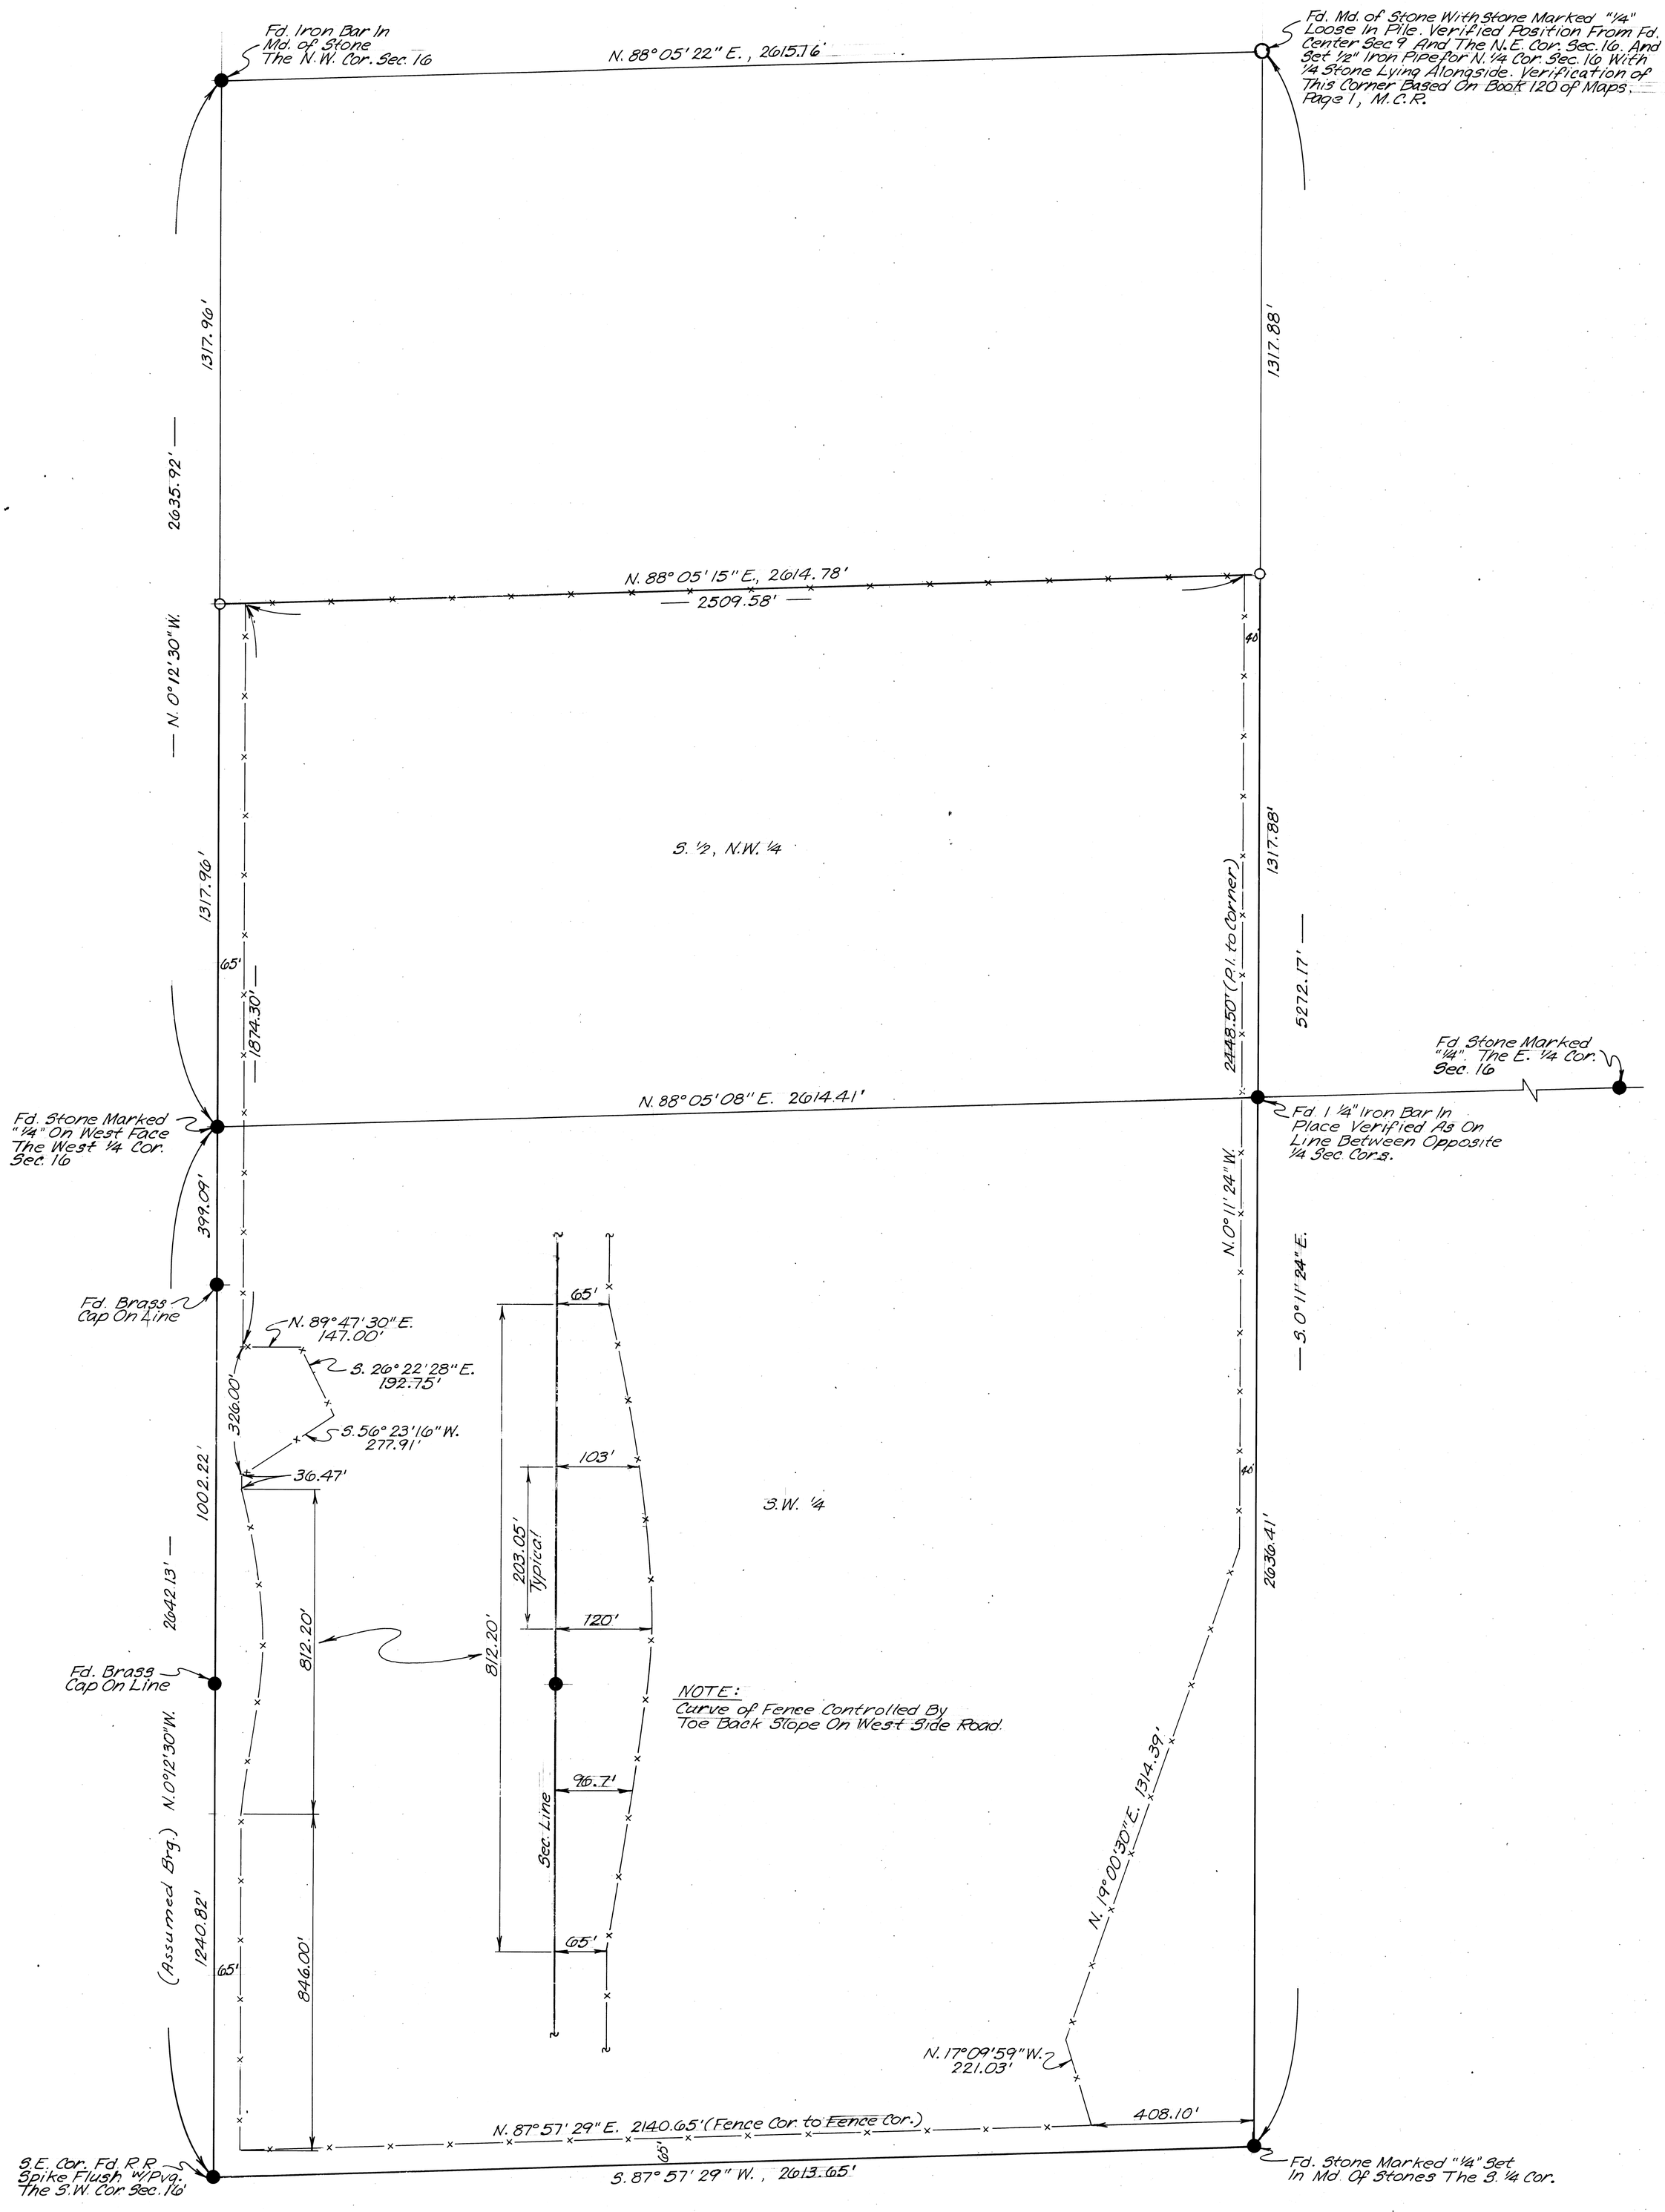

REPORT OF SURVEY

OF

A Proposed Deer Valley Cycle Park Located In The S.W 1/4 And The S. 1/2, NW 1/4, Sec. 16, T.4N., R.3E., G. & S.R.B. & M., Maricopa County, Arizona

FOR

CITY OF PHOENIX
ENGINEERING DEPARTMENT
201 W. WASHINGTON
PHOENIX, ARIZONA

N

Scale: 1" = 200'

PROJECT NO. PA-7303100

LEGEND

- ● = Monument Found
- ● = Iron Pipe or Iron Bar Found
- ○ = 1/2" I.D. Iron Pipe Tagged L.S. 1681 Set This Survey
- R = Data From Maricopa County Records
- CR = Calculated From R
- M = Measured In Field
- CM = Calculated From M
- = Wire or Wood Fence
- = Chain Link Fence
- = Block or Stone Wall

NOTE All Boundary Data Shown is Measured.

CERTIFICATION: This will certify that the survey shown hereon was done under my supervision during the month of September, 1973. This Reproducible was made directly from the Tracing submitted to the City of Phoenix September 1973.

Eugene V. Skelley

REGISTERED LAND SURVEYOR CERTIFICATE NO. 1681 EUGENE V. SKELLEY Date Signed 10/27/84 ARIZONA, U.S.A.

ARIZONA SURVEYING SERVICE
5704 N. 27th AVENUE, PHOENIX, ARIZONA
Drawing No. L-73-8771 Phone: 242-0539

DIN 56021