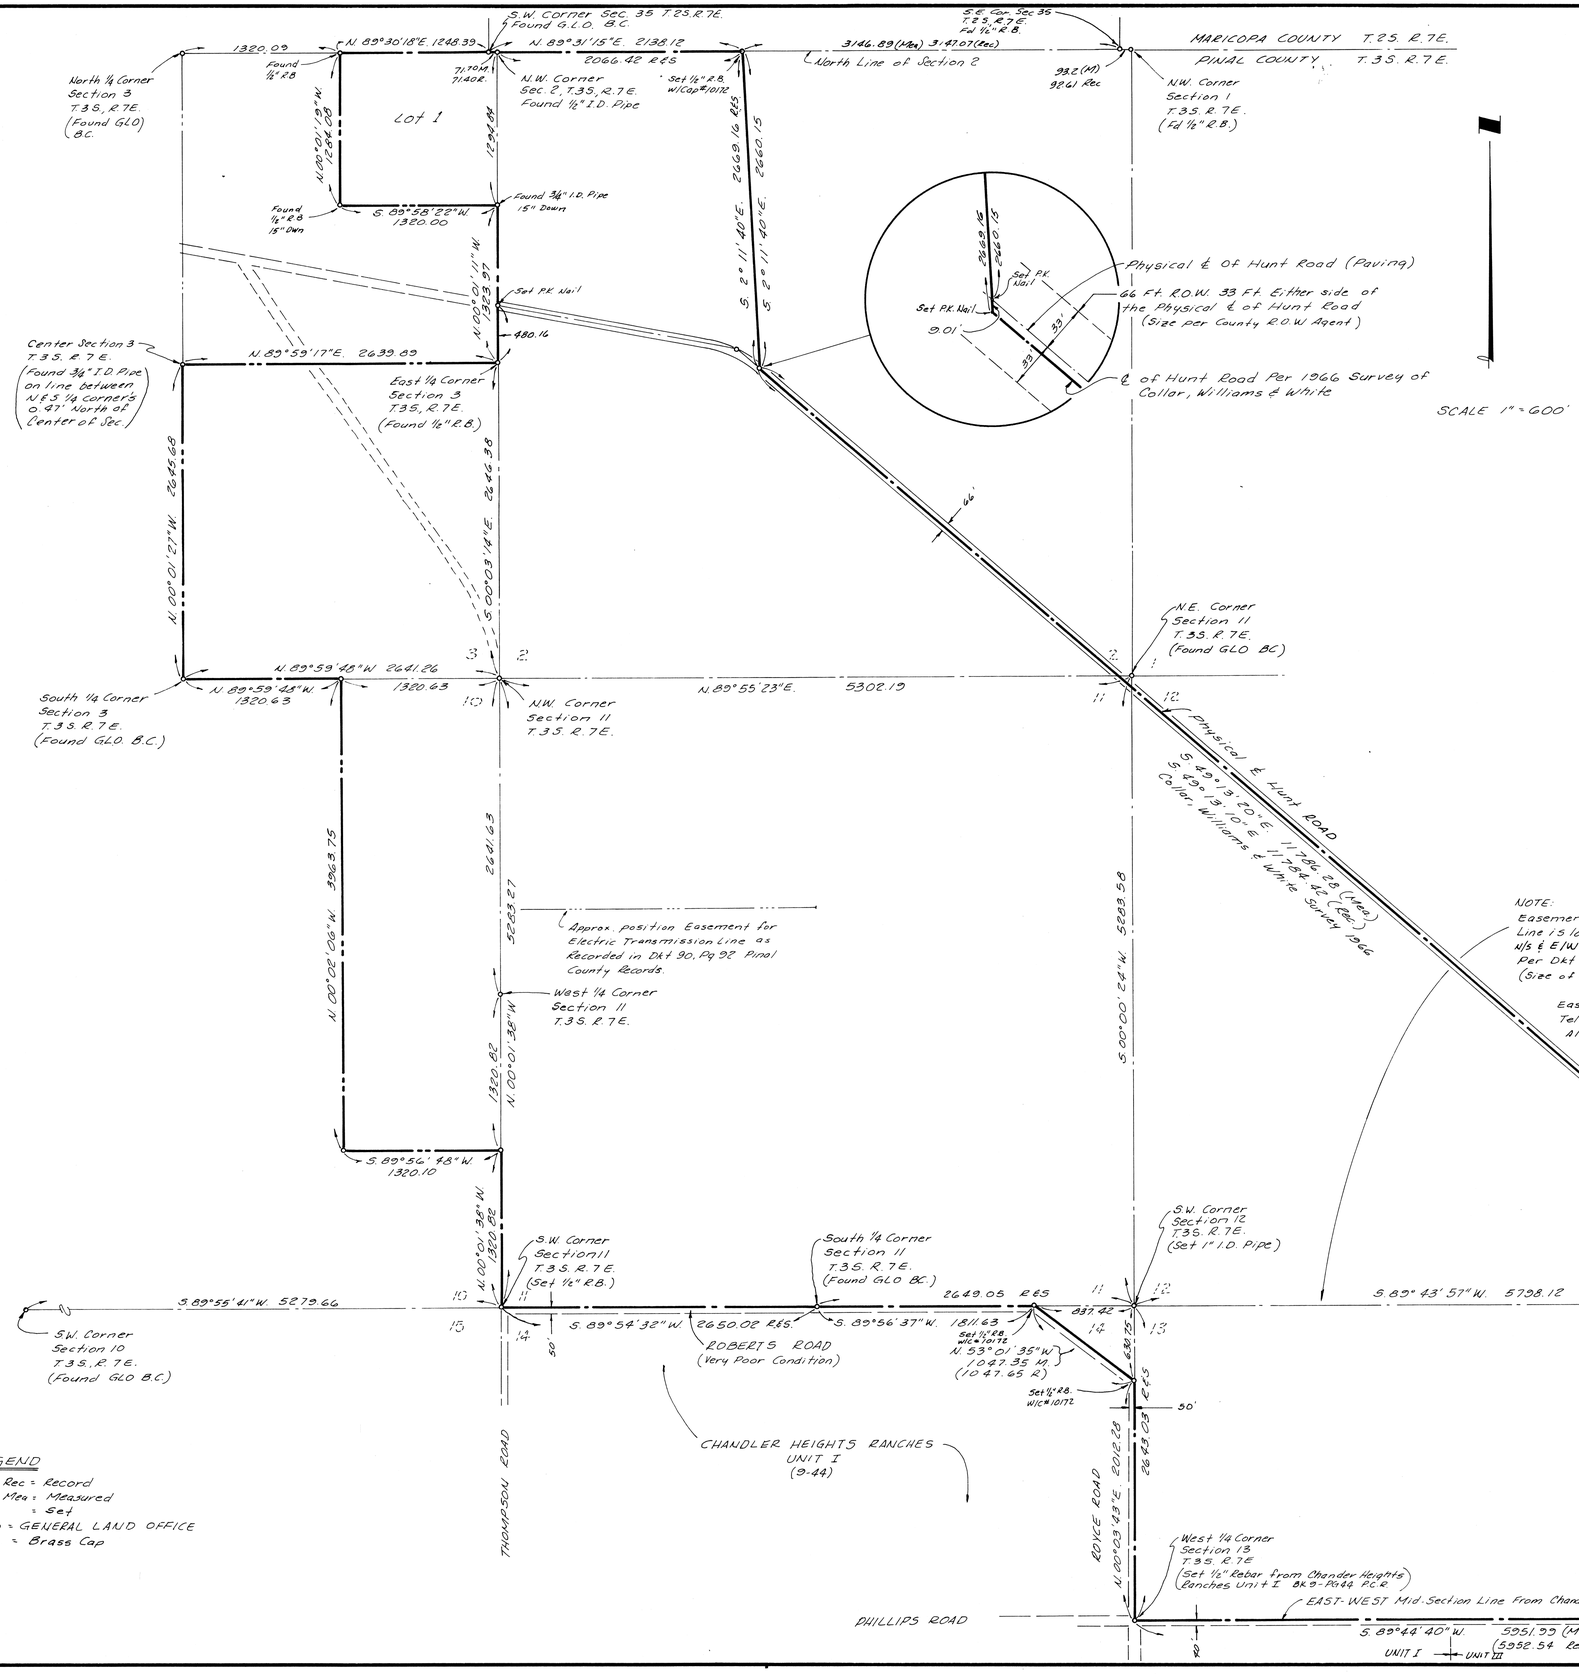

RESULTS OF SURVEY

PART OF SECTIONS 2,3,10,11,12,13 & 14 T.3S.R.7E, GILA & SALT RIVER BASE & MERIDIAN PINAL CO., ARIZONA

THIS SURVEY WAS DONE BY ME DURING THE MONTHS OF AUG & SEPT 1985, ACCORDING TO LEGAL DESCRIPTIONS & INSTRUCTIONS PROVIDED BY GARY D. DAVIDSON.

REGISTERED LAND SURVEYOR CHARLES D. MALONEY 9-30-86 ARIZONA, U.S.A.

First American Title Co. Title Report Commitment No. 49954-T Dated Dec. 10, 1984 Was furnished to us and Was used in this Survey.

Note:

This Survey is subject to any and all easements of record or otherwise (Not shown on Schedule "B"). We have endeavored to show all easements that were indicated on schedule "B" that were located within this Survey.

We however must indicate there could be other easements to cover the numerous utility lines and roads that run through-out the Surveyed area.

2030.54 ± GROSS ACRES
− 11.45 ± HUNT RD EASE. ACRES
− 3.20 ± GARY RD EASE. ACRES
2015.89 ± NET ACRES

LEGEND

R or Rec = Record
M or Mea = Measured
S = Set
GLO = GENERAL LAND OFFICE
B.C. = Brass Cap

T.MA
ENGINEERS & SURVEYORS
P.O. BOX 8513
MESA, ARIZONA 85204
(602) 833-2007

DIN 56027

85016