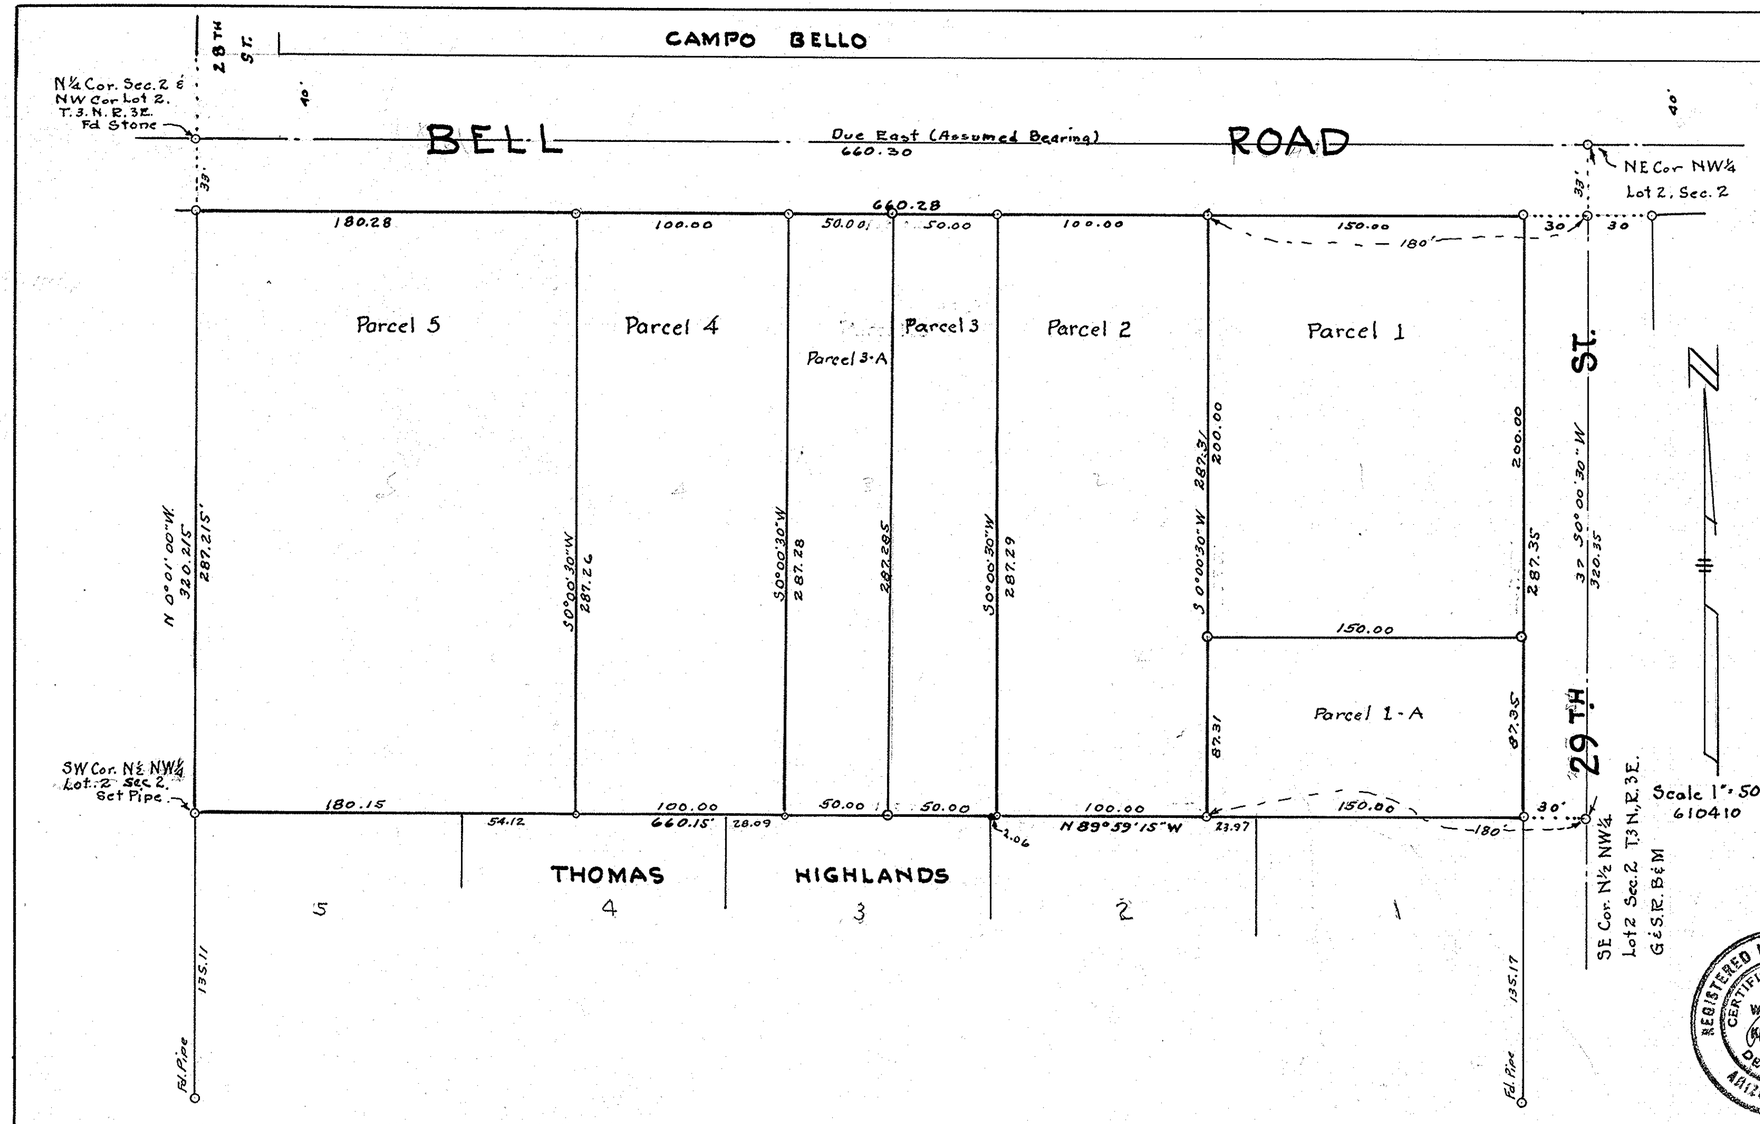

SURVEY OF THE

N½ NW¼ LOT 2, SEC. 2,

Twp. 3 N., R. 3 E.,

G.&S.R.B.&M.

for

JAMES & MARTHA ROEDER

April, 1961.

W. T. Keplinger - Engr.

Parcel 1

The East 180 ft. of the N½ NW¼ Lot 2, Sec. 2, T. 3 N., R. 3 E., G.&S.R.B.&M., Except the East 30 ft. and the North 33 ft. for Roadway purposes.

Parcel 2

The West 100 ft. of the East 280 ft. of the N½ NW¼ Lot 2, Sec. 2, T. 3 N., R. 3 E., G.&S.R.B.&M., Except the North 33 ft. for Roadway purposes.

Parcel 3

The West 100 ft. of the East 380 ft. of the N½ NW¼ Lot 2, Sec. 2 T. 3 N., R. 3 E., G.&S.R.B.&M., Except the North 33 ft. for Roadway purposes.

Parcel 4

The West 100 ft. of the East 480 ft. of the N½ NW¼ Lot 2, Sec. 2 T. 3 N., R. 3 E., G.&S.R.B.&M., Except the North 33 ft. for Roadway purposes.

Parcel 5

The N½ NW¼ Lot 2, Sec. 2, T. 3 N., R. 3 E., G.&S.R.B.&M., Except the East 480 ft. and Except the North 33 ft. for Roadway purposes.

REGISTERED HIGHWAY ENGINEER
CERTIFICATE EXPIRES
WILLIAM T. KEPLINGER
DEC. 31, 1961
ARIZONA, U.S.A.

Din# 56084-1/1
DPIS
2, 3N-3E