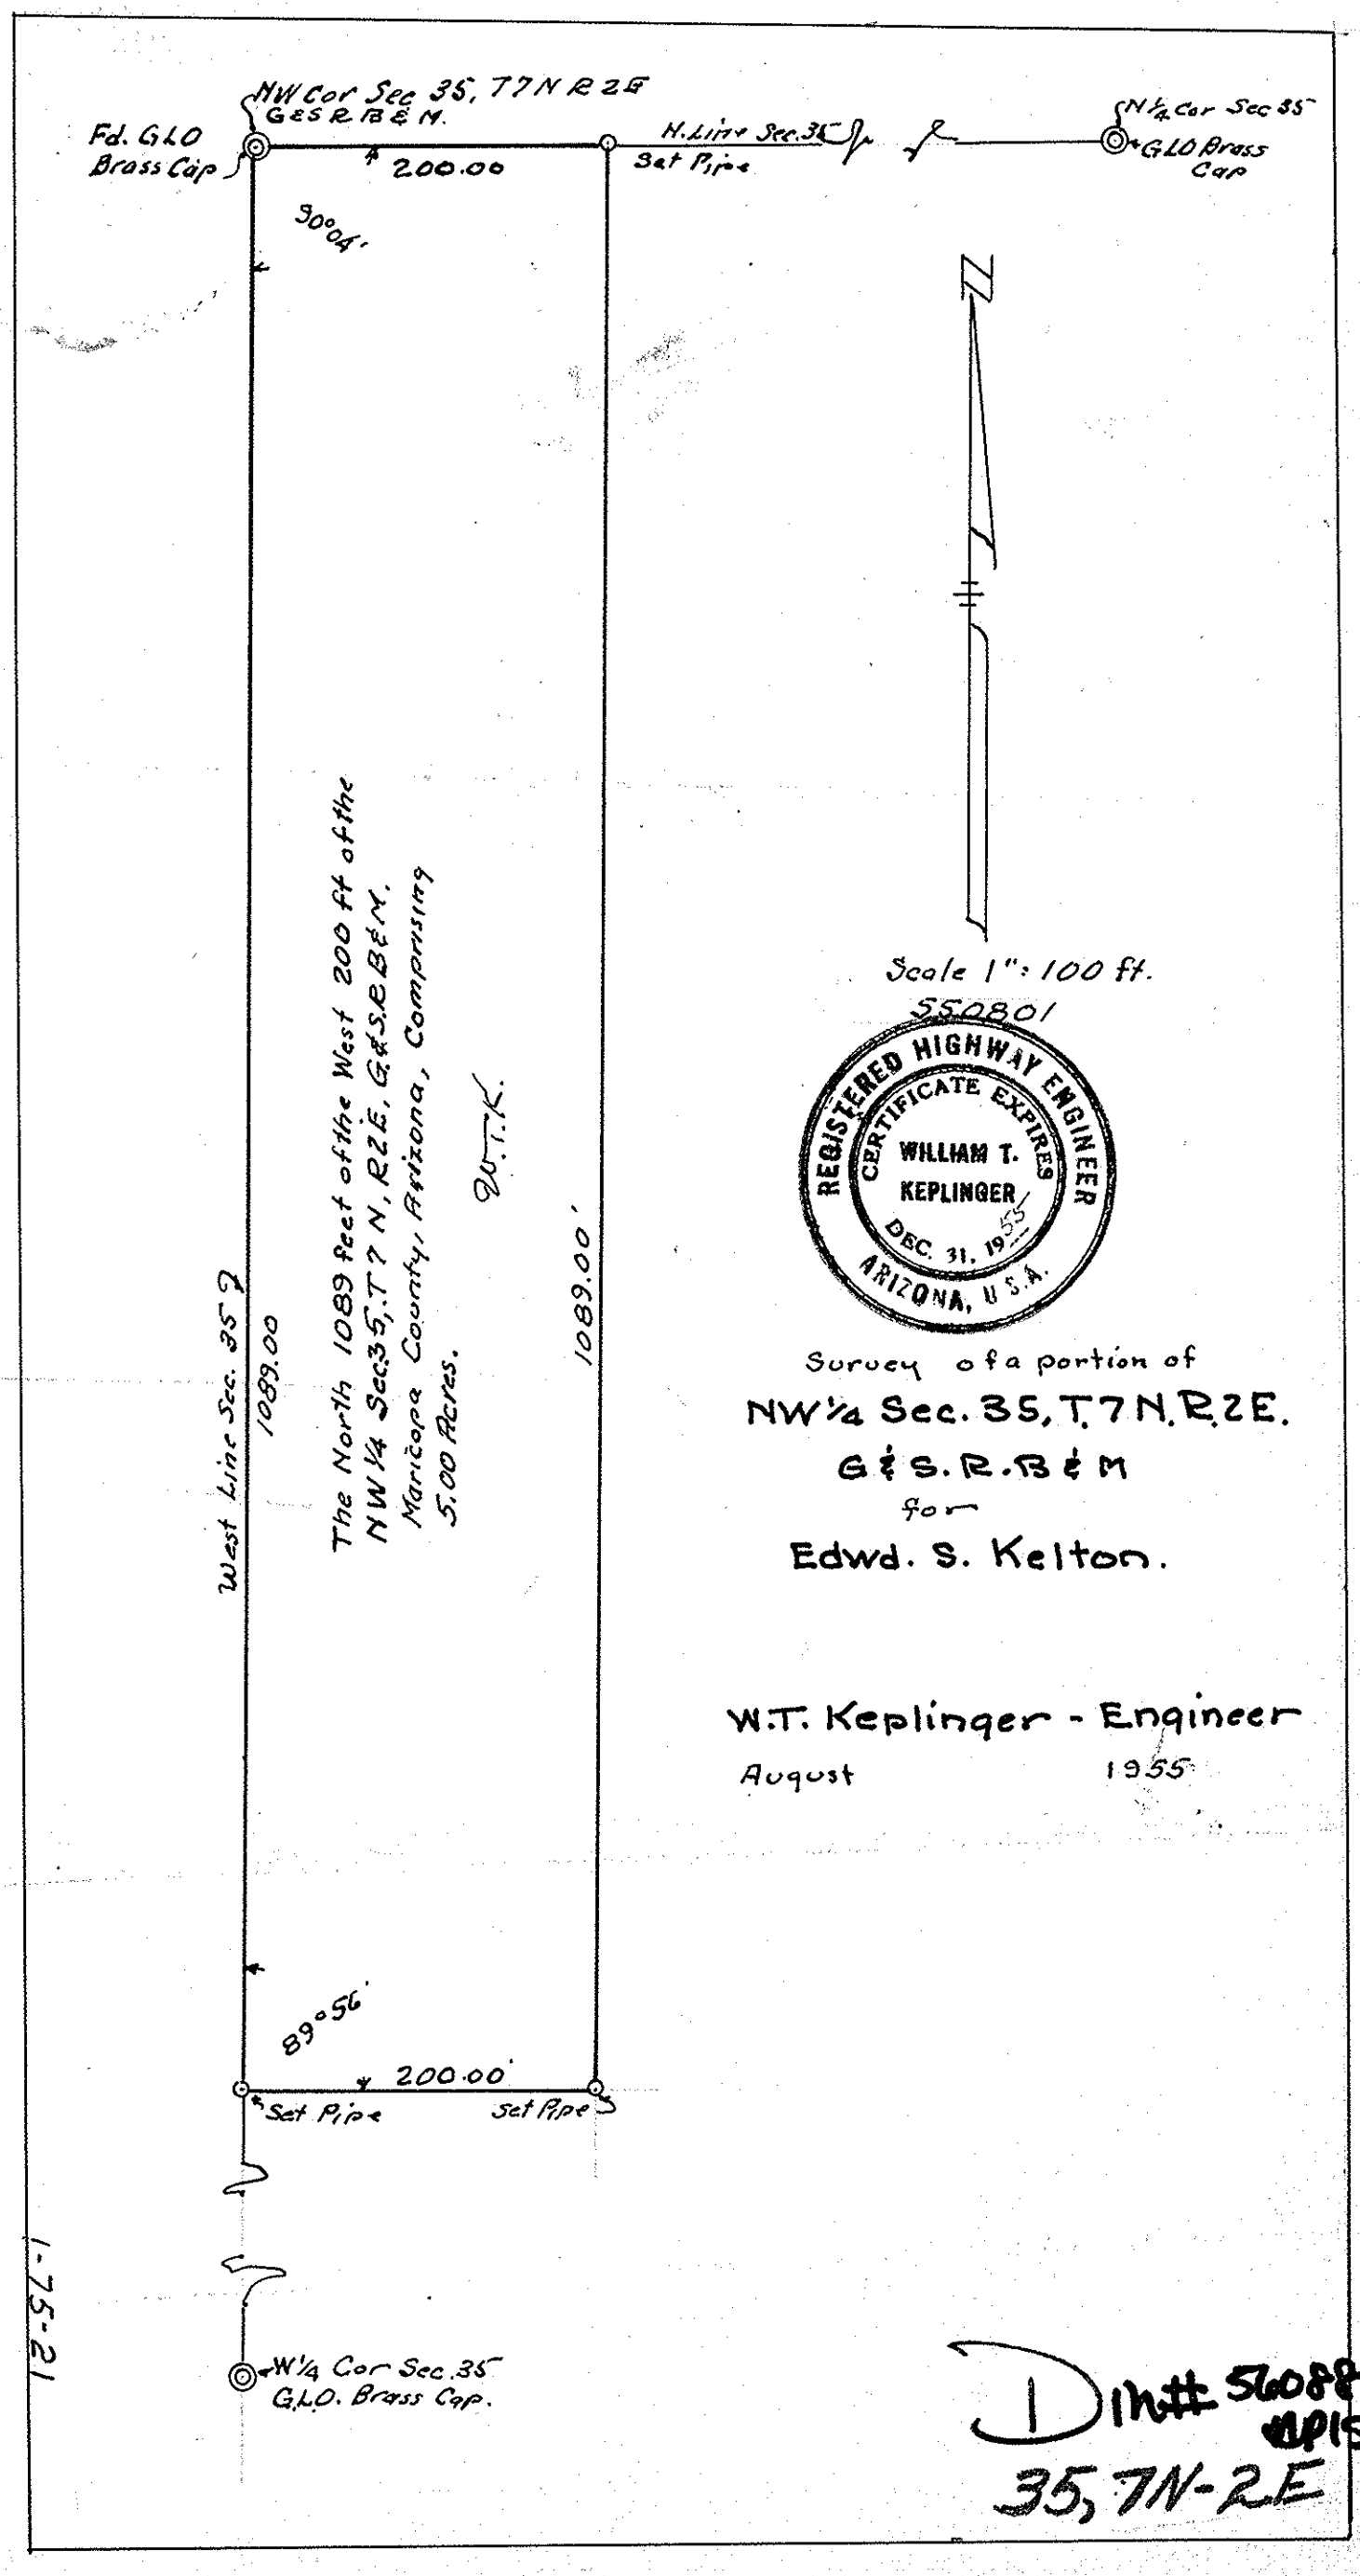
NW Cor Sec 35, T7N R2E
G&S R B&M.
Fd. GLO
Brass Cap
200.00
N. Line Sec. 35
Set Pipe
N 1/4 Cor Sec 35
GLO Brass
Cap
90°04'
West Line Sec. 35
1089.00
The North 1089 feet of the West 200 ft of the
NW 1/4 Sec. 35, T7N, R2E, G&S.R.B&M.
Maricopa County, Arizona, Comprising
5.00 Acres.
W.T.K.
1089.00'
89°56'
200.00'
Set Pipe
Set Pipe
W 1/4 Cor Sec. 35
G.L.O. Brass Cap.
Scale 1": 100 ft.
550801
REGISTERED HIGHWAY ENGINEER
CERTIFICATE EXPIRES
WILLIAM T.
KEPLINGER
DEC. 31, 1955
ARIZONA, U.S.A.
Survey of a portion of
NW 1/4 Sec. 35, T.7N.R.2E.
G&S.R.B&M
for
Edwd. S. Kelton.
W.T. Keplinger - Engineer
August 1955
1-75-21
Dim# 56088-1,
APIS.
35, 7N-2E