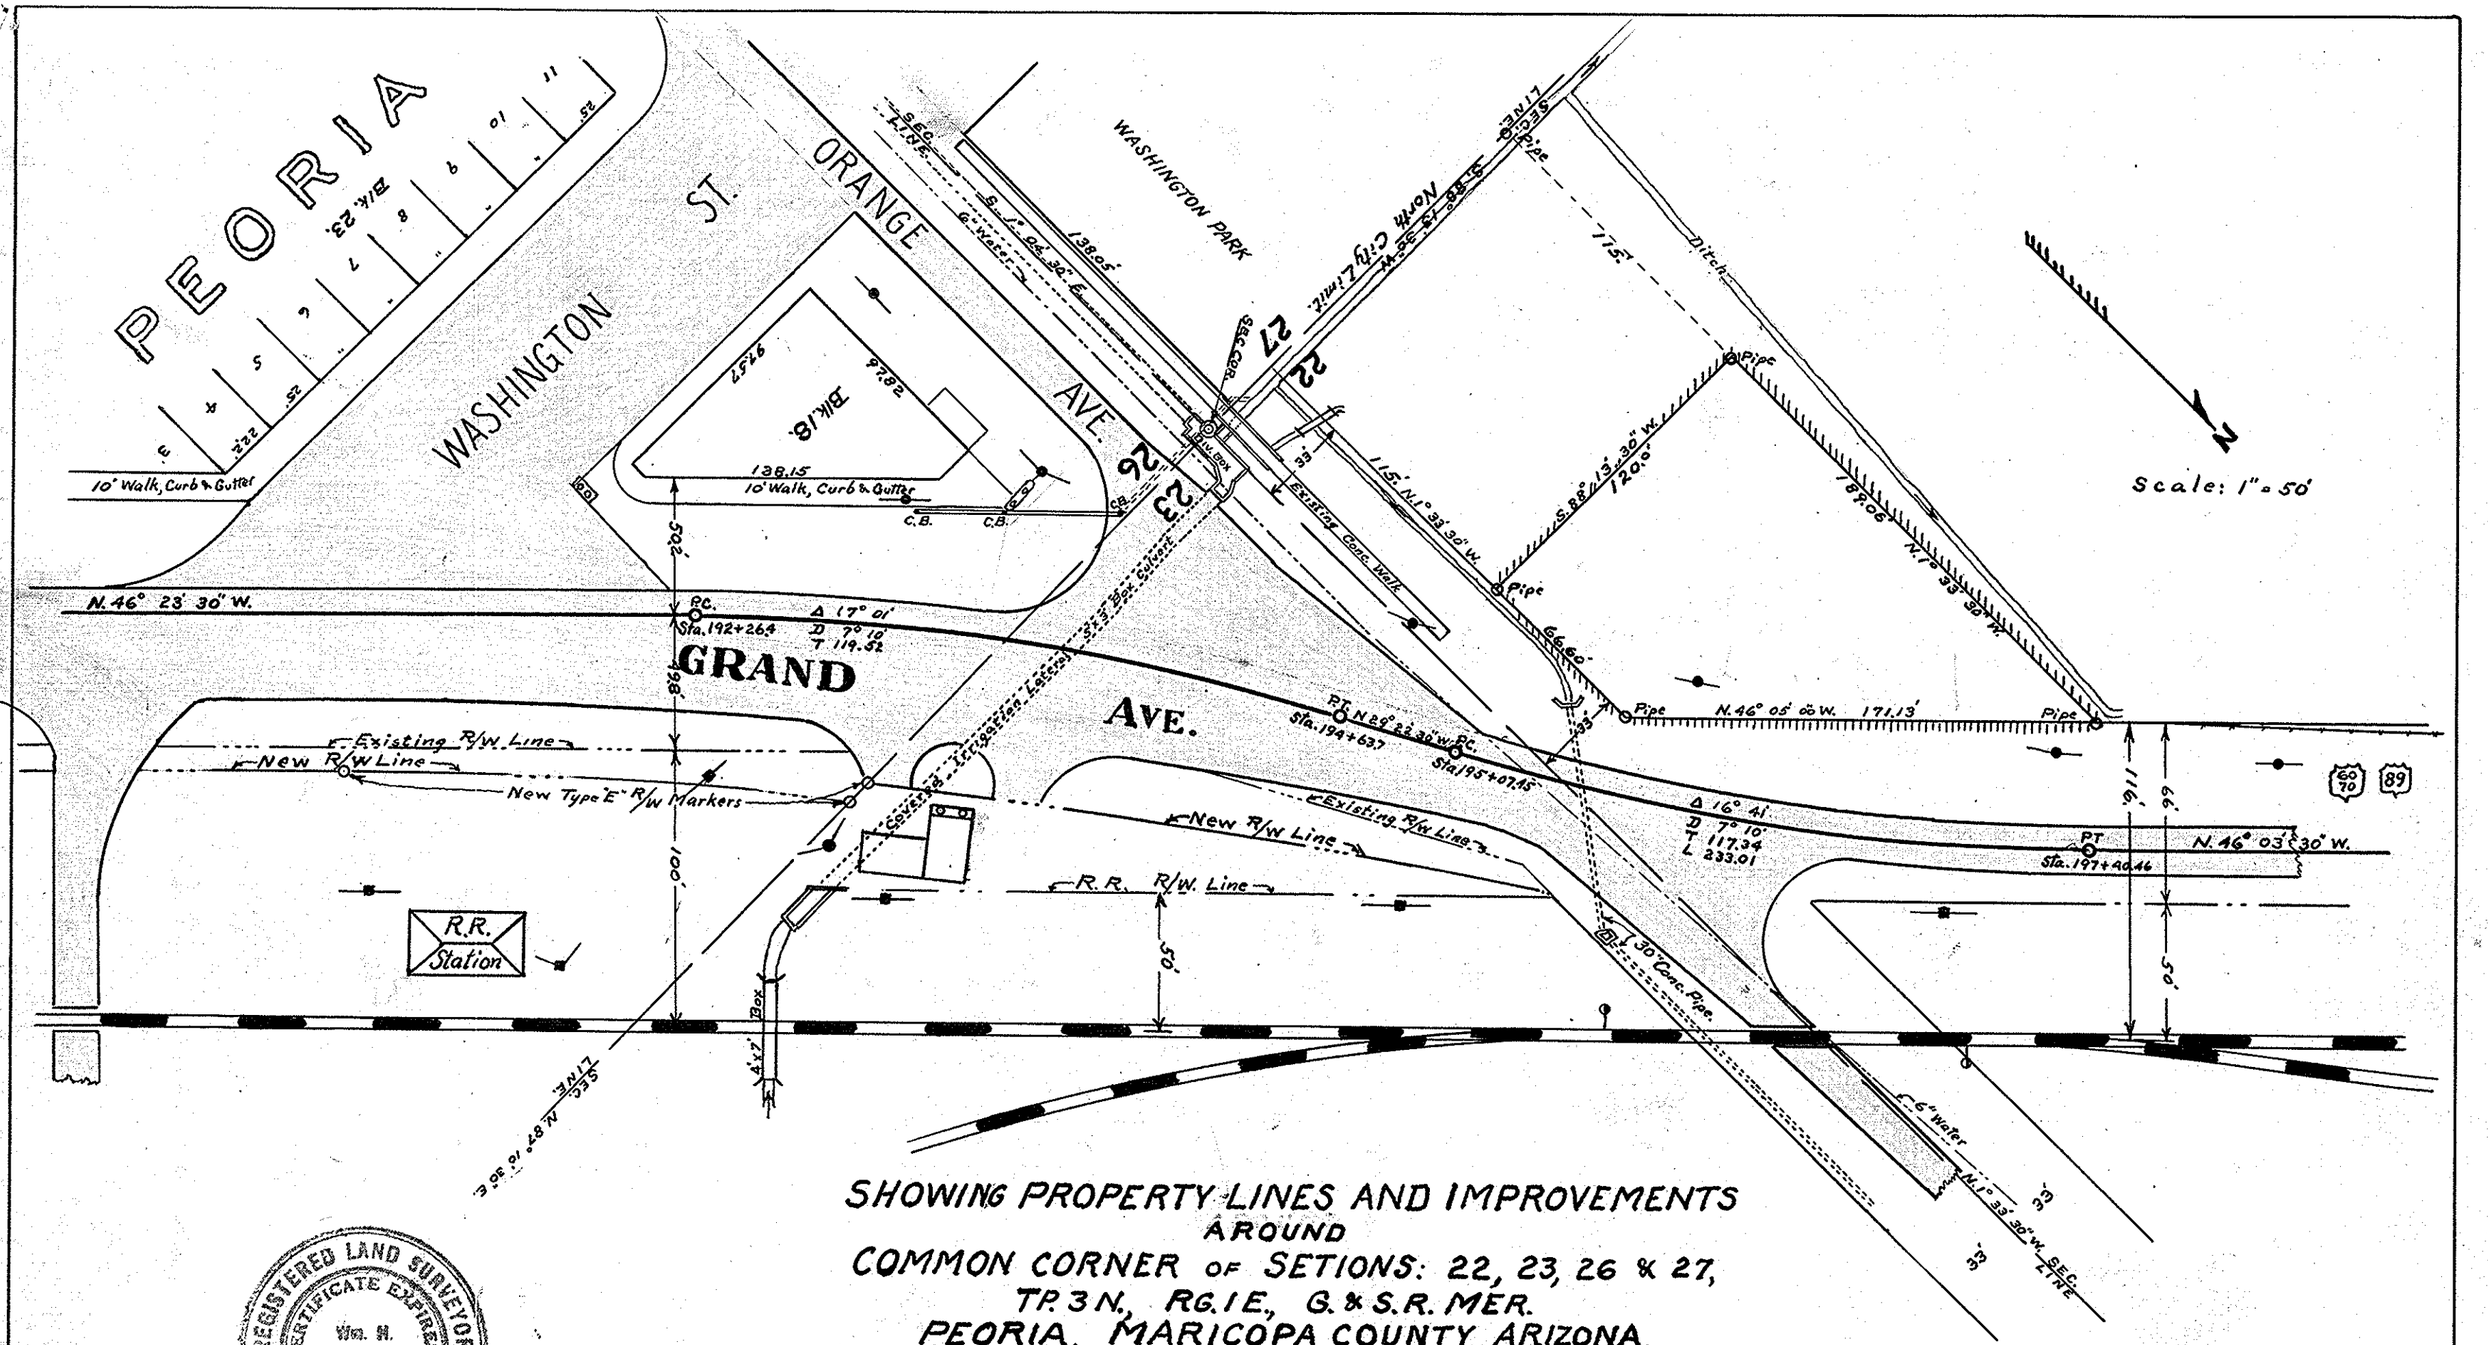

SHOWING PROPERTY LINES AND IMPROVEMENTS
AROUND
COMMON CORNER OF SETIONS: 22, 23, 26 & 27,
TP. 3 N., RG. 1 E., G. & S. R. MER.
PEORIA, MARICOPA COUNTY, ARIZONA.
COMPILED FROM SHEET #11 OF MAP OF PHOENIX-PRESCOTT HGWY.
AS MAPPED AND BUILT BY ARIZONA STATE HIGHWAY DEPT., 2-8-1940;
WITH ADDED SURVEY BY WM. H BARTLETT, REGISTERED LAND SURVEYOR.
APRIL 10, 1940.

REGISTERED LAND SURVEYOR
CERTIFICATE EXPIRES
Wm. H. BARTLETT
DEC. 31, 1940.
ARIZONA, U.S.A.

Dn# 56090-1/1
OPIS
22, 23, 26, & 27, 3N-1E