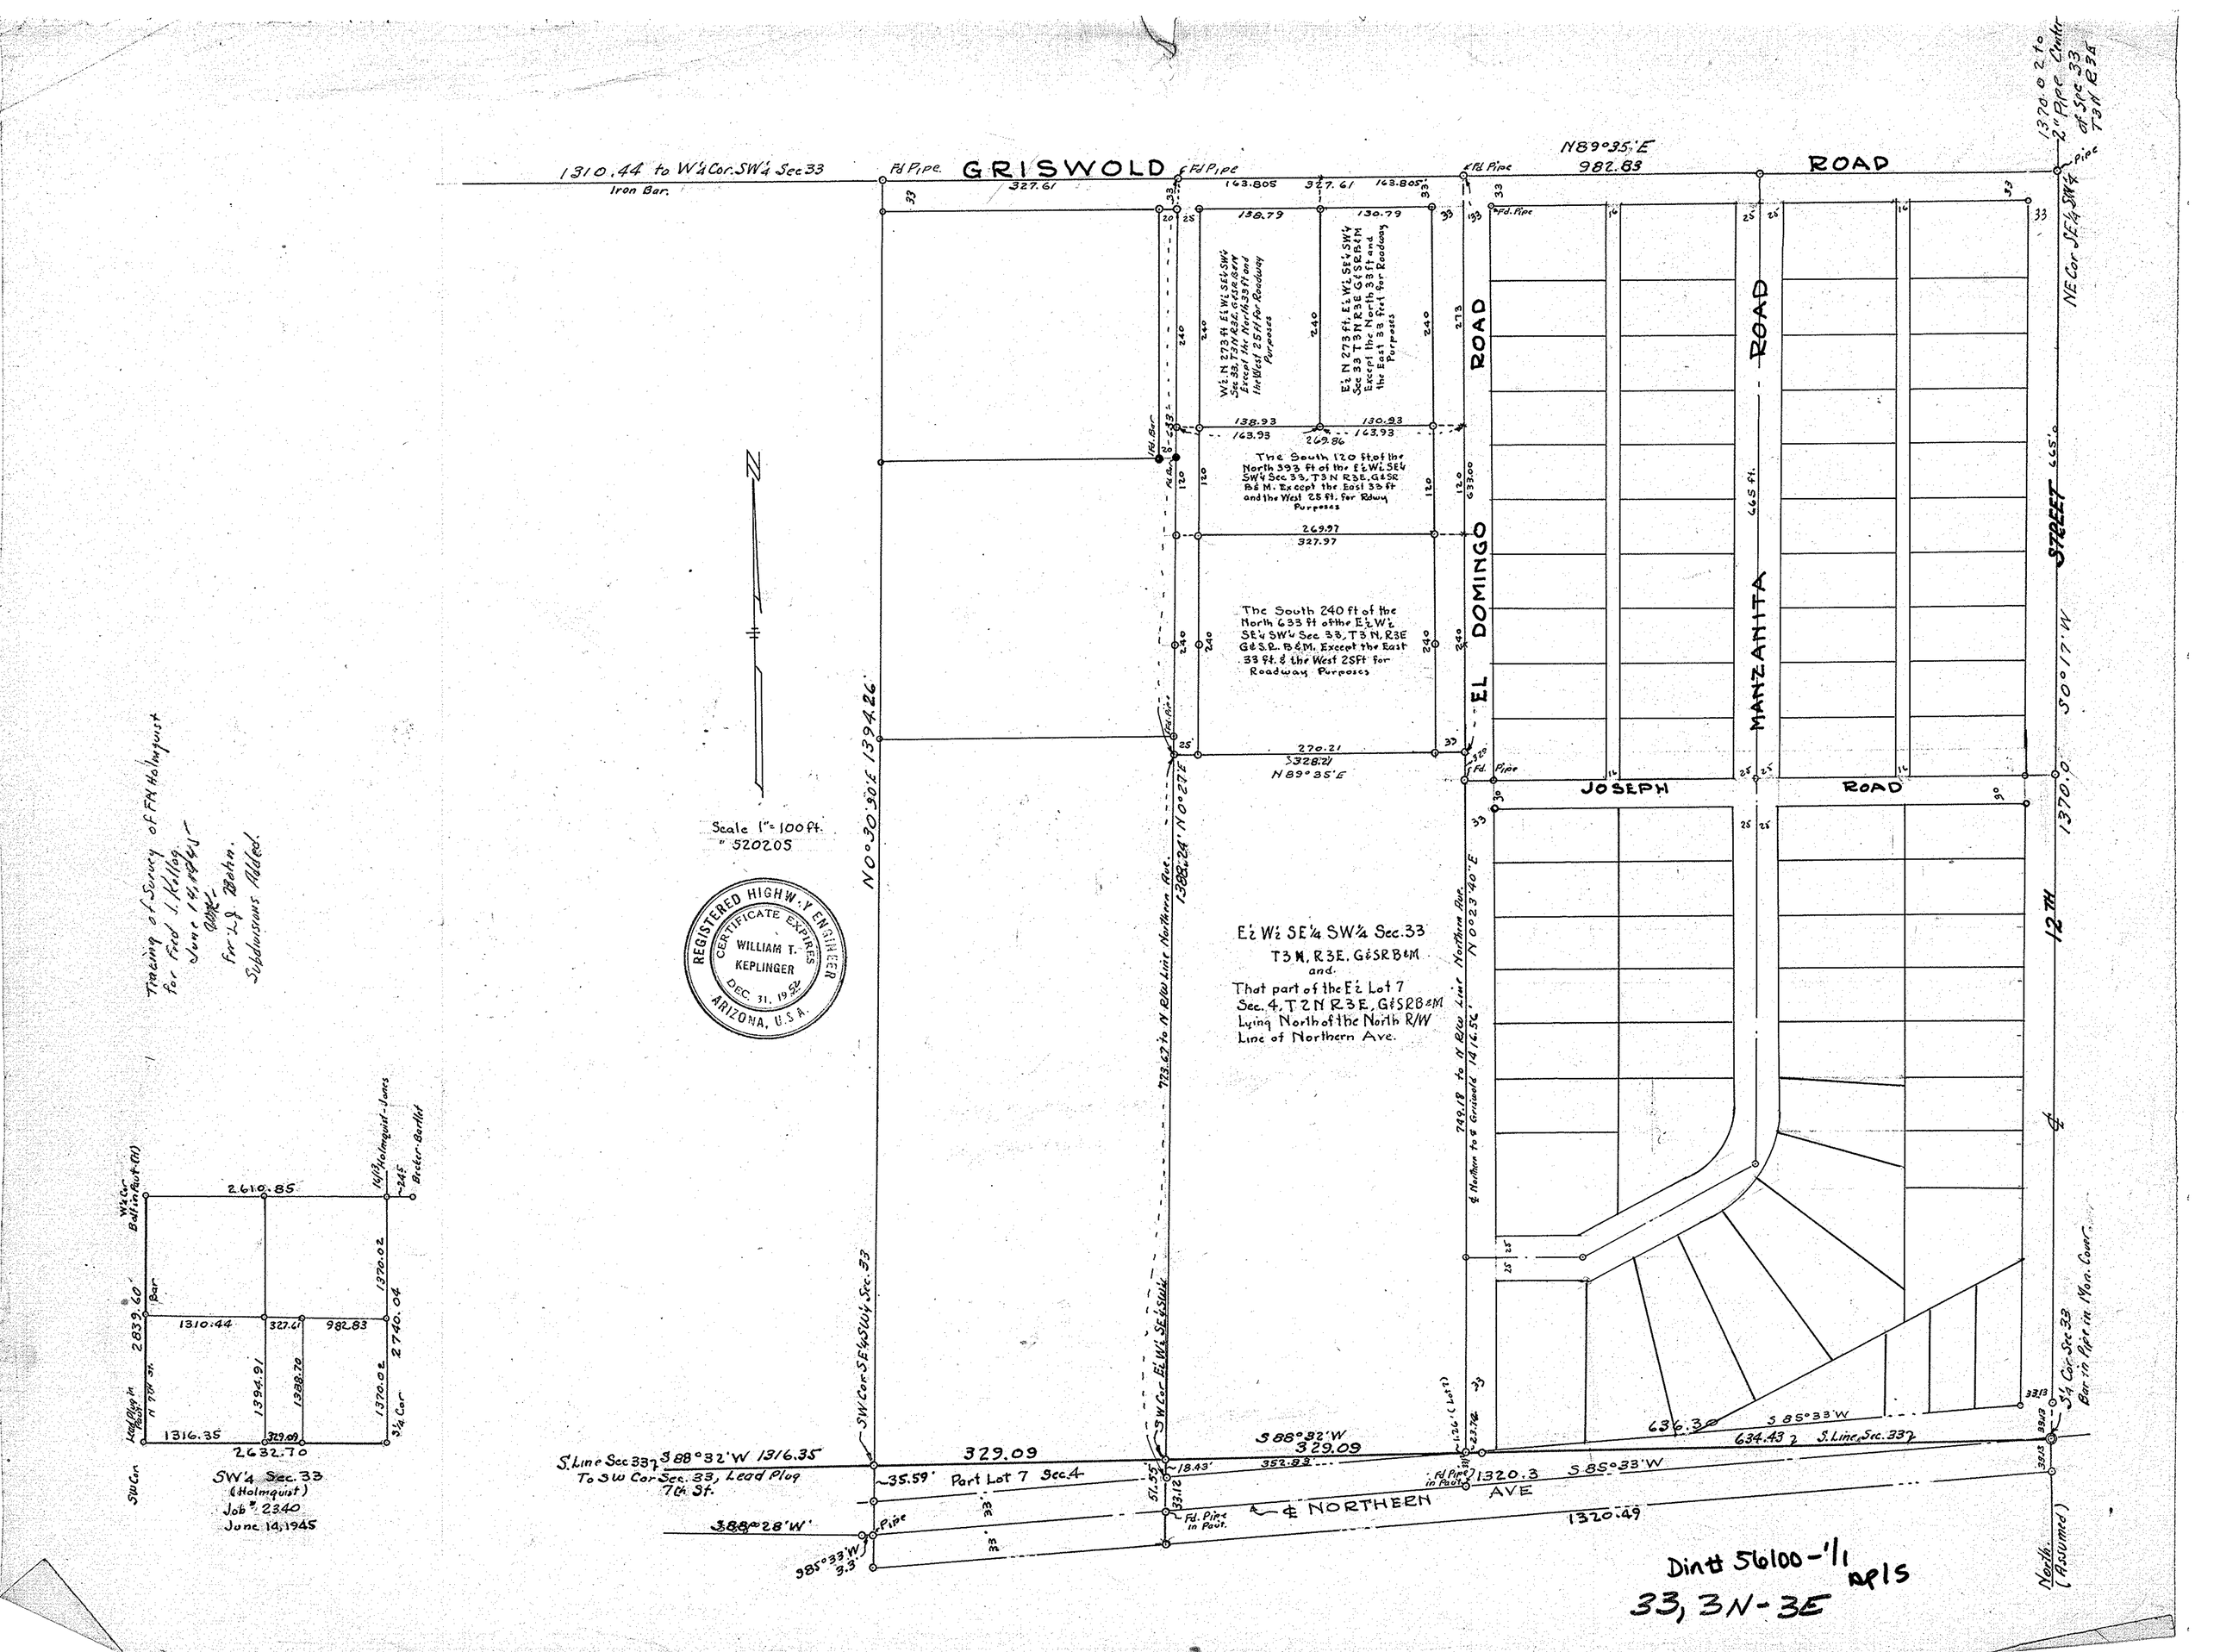

GRISWOLD ROAD
1310.44 to W¼ Cor. SW¼ Sec 33
Iron Bar.
N89°35'E
982.83
EL DOMINGO ROAD
MANZANITA ROAD
JOSEPH ROAD
12TH STREET
1370.0 2 to 2" Pipe Center of Sec 33 T3N R3E
NE Cor SE¼ SW¼
The South 120 ft of the North 393 ft of the E½ W½ SE¼ SW¼ Sec 33, T3N R3E, G&SR B&M. Except the East 33 ft and the West 25 ft. for Rdwy Purposes
The South 240 ft of the North 633 ft of the E½ W½ SE¼ SW¼ Sec 33, T3N, R3E G&S.R. B&M. Except the East 33 ft. & the West 25 ft for Roadway Purposes
E½ W½ SE¼ SW¼ Sec. 33
T3N, R3E, G&SRB&M
and
That part of the E½ Lot 7 Sec. 4, T2N R3E, G&SRB&M Lying North of the North R/W Line of Northern Ave.
Scale 1" = 100 ft.
" 520205
REGISTERED HIGHWAY ENGINEER
CERTIFICATE EXPIRES
WILLIAM T. KEPLINGER
DEC. 31, 1952
ARIZONA, U.S.A.
N0°30'30"E 1394.26'
N0°27'E 1388.24'
N0°23'40"E 1416.56'
S0°17'W 1370.0
S88°32'W 1316.35
S88°32'W 329.09
S85°33'W 634.43
S. Line Sec 33
To SW Cor Sec. 33, Lead Plug 7th St.
Part Lot 7 Sec. 4
℄ NORTHERN AVE
1320.3
1320.49
S88°28'W
S85°33'W 3.3'
North (Assumed)
S¼ Cor Sec 33 Bar in Pipe in Mon. Cover
Tracing of Survey of FN Holmquist for Fred J. Kellog June 14, 1945
Fr. L.J. Bohn. Subdivisions Added.
SW¼ Sec. 33
(Holmquist)
Job # 2340
June 14, 1945
2610.85
2839.60
1310.44
327.61
982.83
2740.04
1316.35
329.09
2632.70
Din# 56100-1/1 apls
33, 3N-3E