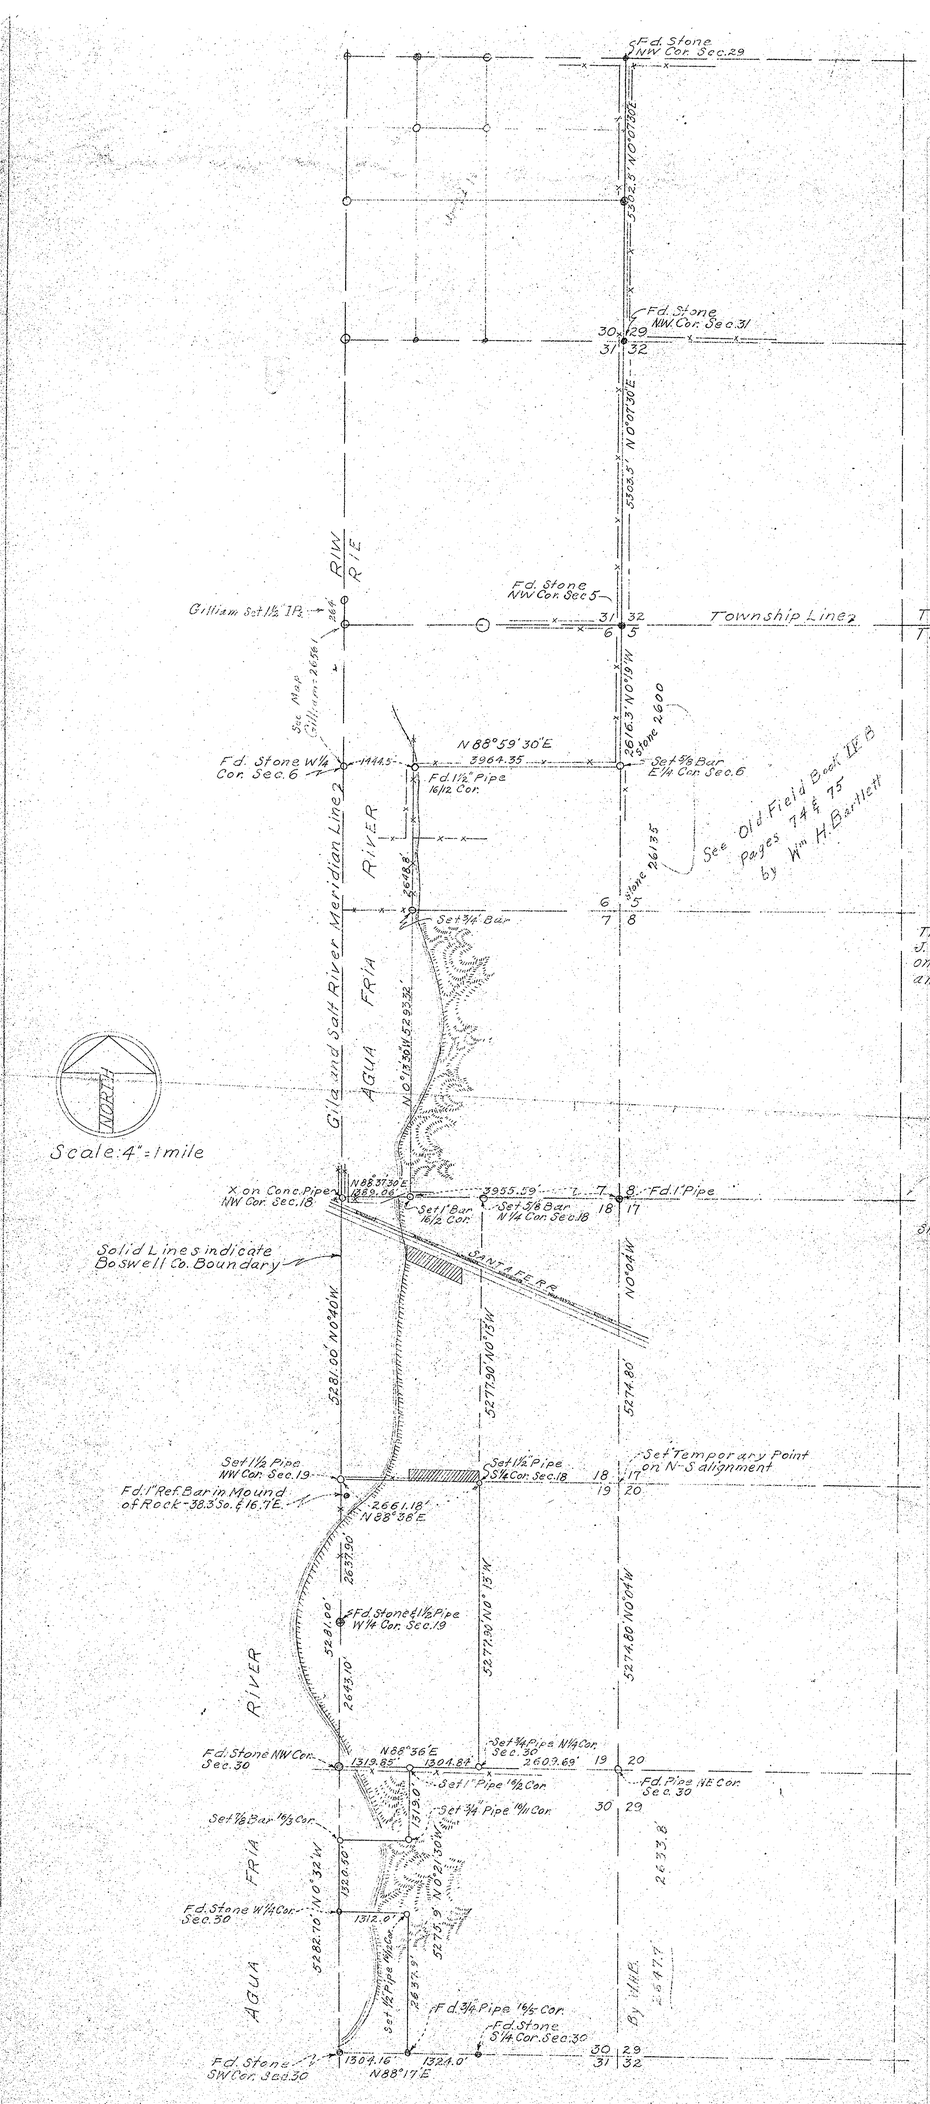

NOTE

This Survey of the West Boundary of the J.G. Boswell Co. property has been based on existing controls identified in the field and all data obtained from previous surveys made in this area.

NOTE

Shaded Areas indicate Private Property See Supplemental Plats No. 1 & No. 2

Note

Notes in Fd. Field W.H. Bartlett H

NOTE

N88°17'E assumed along South Bdy. of Sec. 30 T3N R1E as starting bearing for SURVEY

• Indicates Corners Found

This is to certify that the survey described and plotted hereon was made under my direction in April 1952

Registered Land Surveyor

REGISTERED HIGHWAY ENGINEER
WILLIAM T. KEPLINGER
CERTIFICATE EXPIRES

Copied in the office of W.T. Keplinger Engr. by W.A. Warnock with notations from Plat by W.H. Bartlett

SURVEY OF THE WEST BOUNDARY
OF THE
J.G. BOSWELL CO. PROPERTY

T3N & T4N R1E G&S.R.B.&M.

BY
YOST & GARDNER ENGINEERS
508 HEARD BLDG.
PHOENIX, ARIZ.
TOW 2-4445
APRIL 1952

Dwg # S6110-11, MPIS

3N-14W-1E