SURVEY OF A PORTION OF THE
SE¼ SW¼ SEC. 15, T. 3 N., R. 3 E., G. & S.R. B. & M.
for
SAMUEL & MARIAN ZERDEN
May 1949

W. T. KEPLINGER ~ ENGINEER

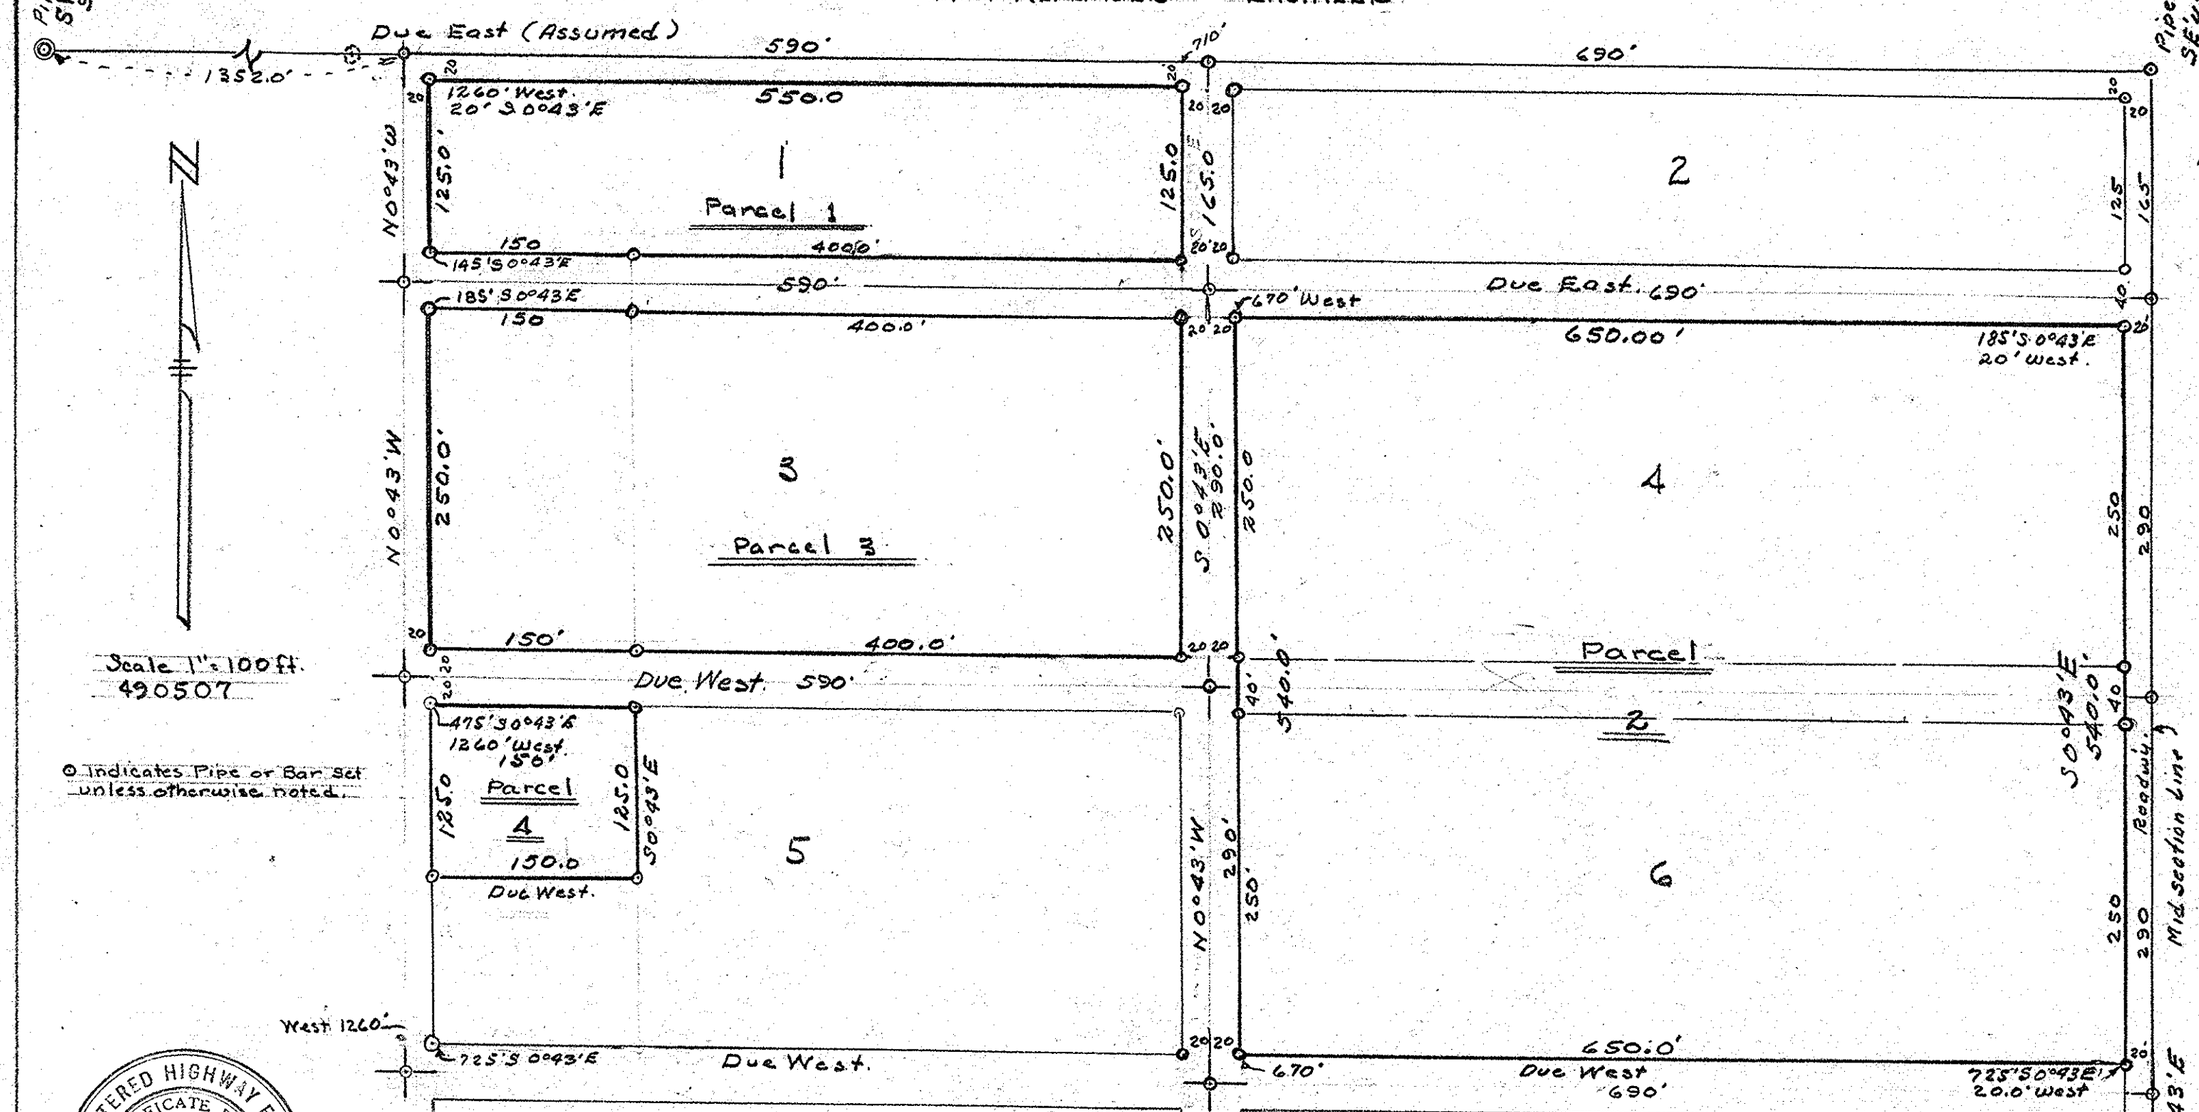

REGISTERED HIGHWAY ENGINEER
CERTIFICATE EXPIRES
WILLIAM T. KEPLINGER
DEC. 31, 1949
ARIZONA, U.S.A.

DESCRIPTIONS

PARCEL 1

Begin at a point 1260' Due West (Assumed Bearing) and 20 ft. S 0°43' E from the NE Cor. SE¼ SW¼ Sec. 15, T 3 N., R 3 E., G. & S.R. B. & M. which is the NW. Cor. this Parcel; thence Due East 550 ft parallel to the North Line of said SE¼ SW¼; thence S 0°43' E 125 feet parallel to the East Line of said SE¼ SW¼; thence Due West 550 ft; thence N 0°43' W. to the point of Beginning.

PARCEL 2

Begin at a point 185 feet S 0°43' E and 20 ft. Due West of the N.E. Cor. SE¼ SW¼ Sec. 15, T 3 N R 3 E, G & S.R.B. & M.; thence continue S 0°43' E 540 ft parallel to the East Line of said SE¼ SW¼; thence Due West 650 ft. parallel to the North line of said SE¼ SW¼; thence N. 0°43' W. 540 ft; thence Due East 650 ft. to the point of Beginning

PARCEL 3

Begin at a point 1260 ft Due West and 185 ft S 0°43' East of the NE Cor SE¼ SW¼ Sec. 15, T. 3 N., R. 3 E., G & S.R. B. & M.; thence Due East 550 Ft parallel to the North line of said SE¼ SW¼; thence S 0°43' E. 250 feet parallel to the East line of said SE¼ SW¼; thence Due West 550 ft; thence N 0° 43' W 250 ft to the point of beginning.

PARCEL 4

Begin at a point 1260 ft Due West and 475 feet S. 0°43' E. of the N.E. Cor. SE¼ SW¼ Sec 15, T. 3 N., R 3 E., G. & S.R. B. & M.; thence Due East 150 feet parallel to the North Line of said SE¼ SW¼; thence S 0°43' E 125 ft parallel to the East line of said SE¼ SW¼; thence Due West 150 ft; thence N 0°43' W 125 feet to the point of beginning.

Dn 56113 - 1/1
OP 15

OFFICE OF
W. T. KEPLINGER - ENGINEER
1508 E. INDIANOLA - PHOENIX
Phone 5-4129

15, 3N-3E