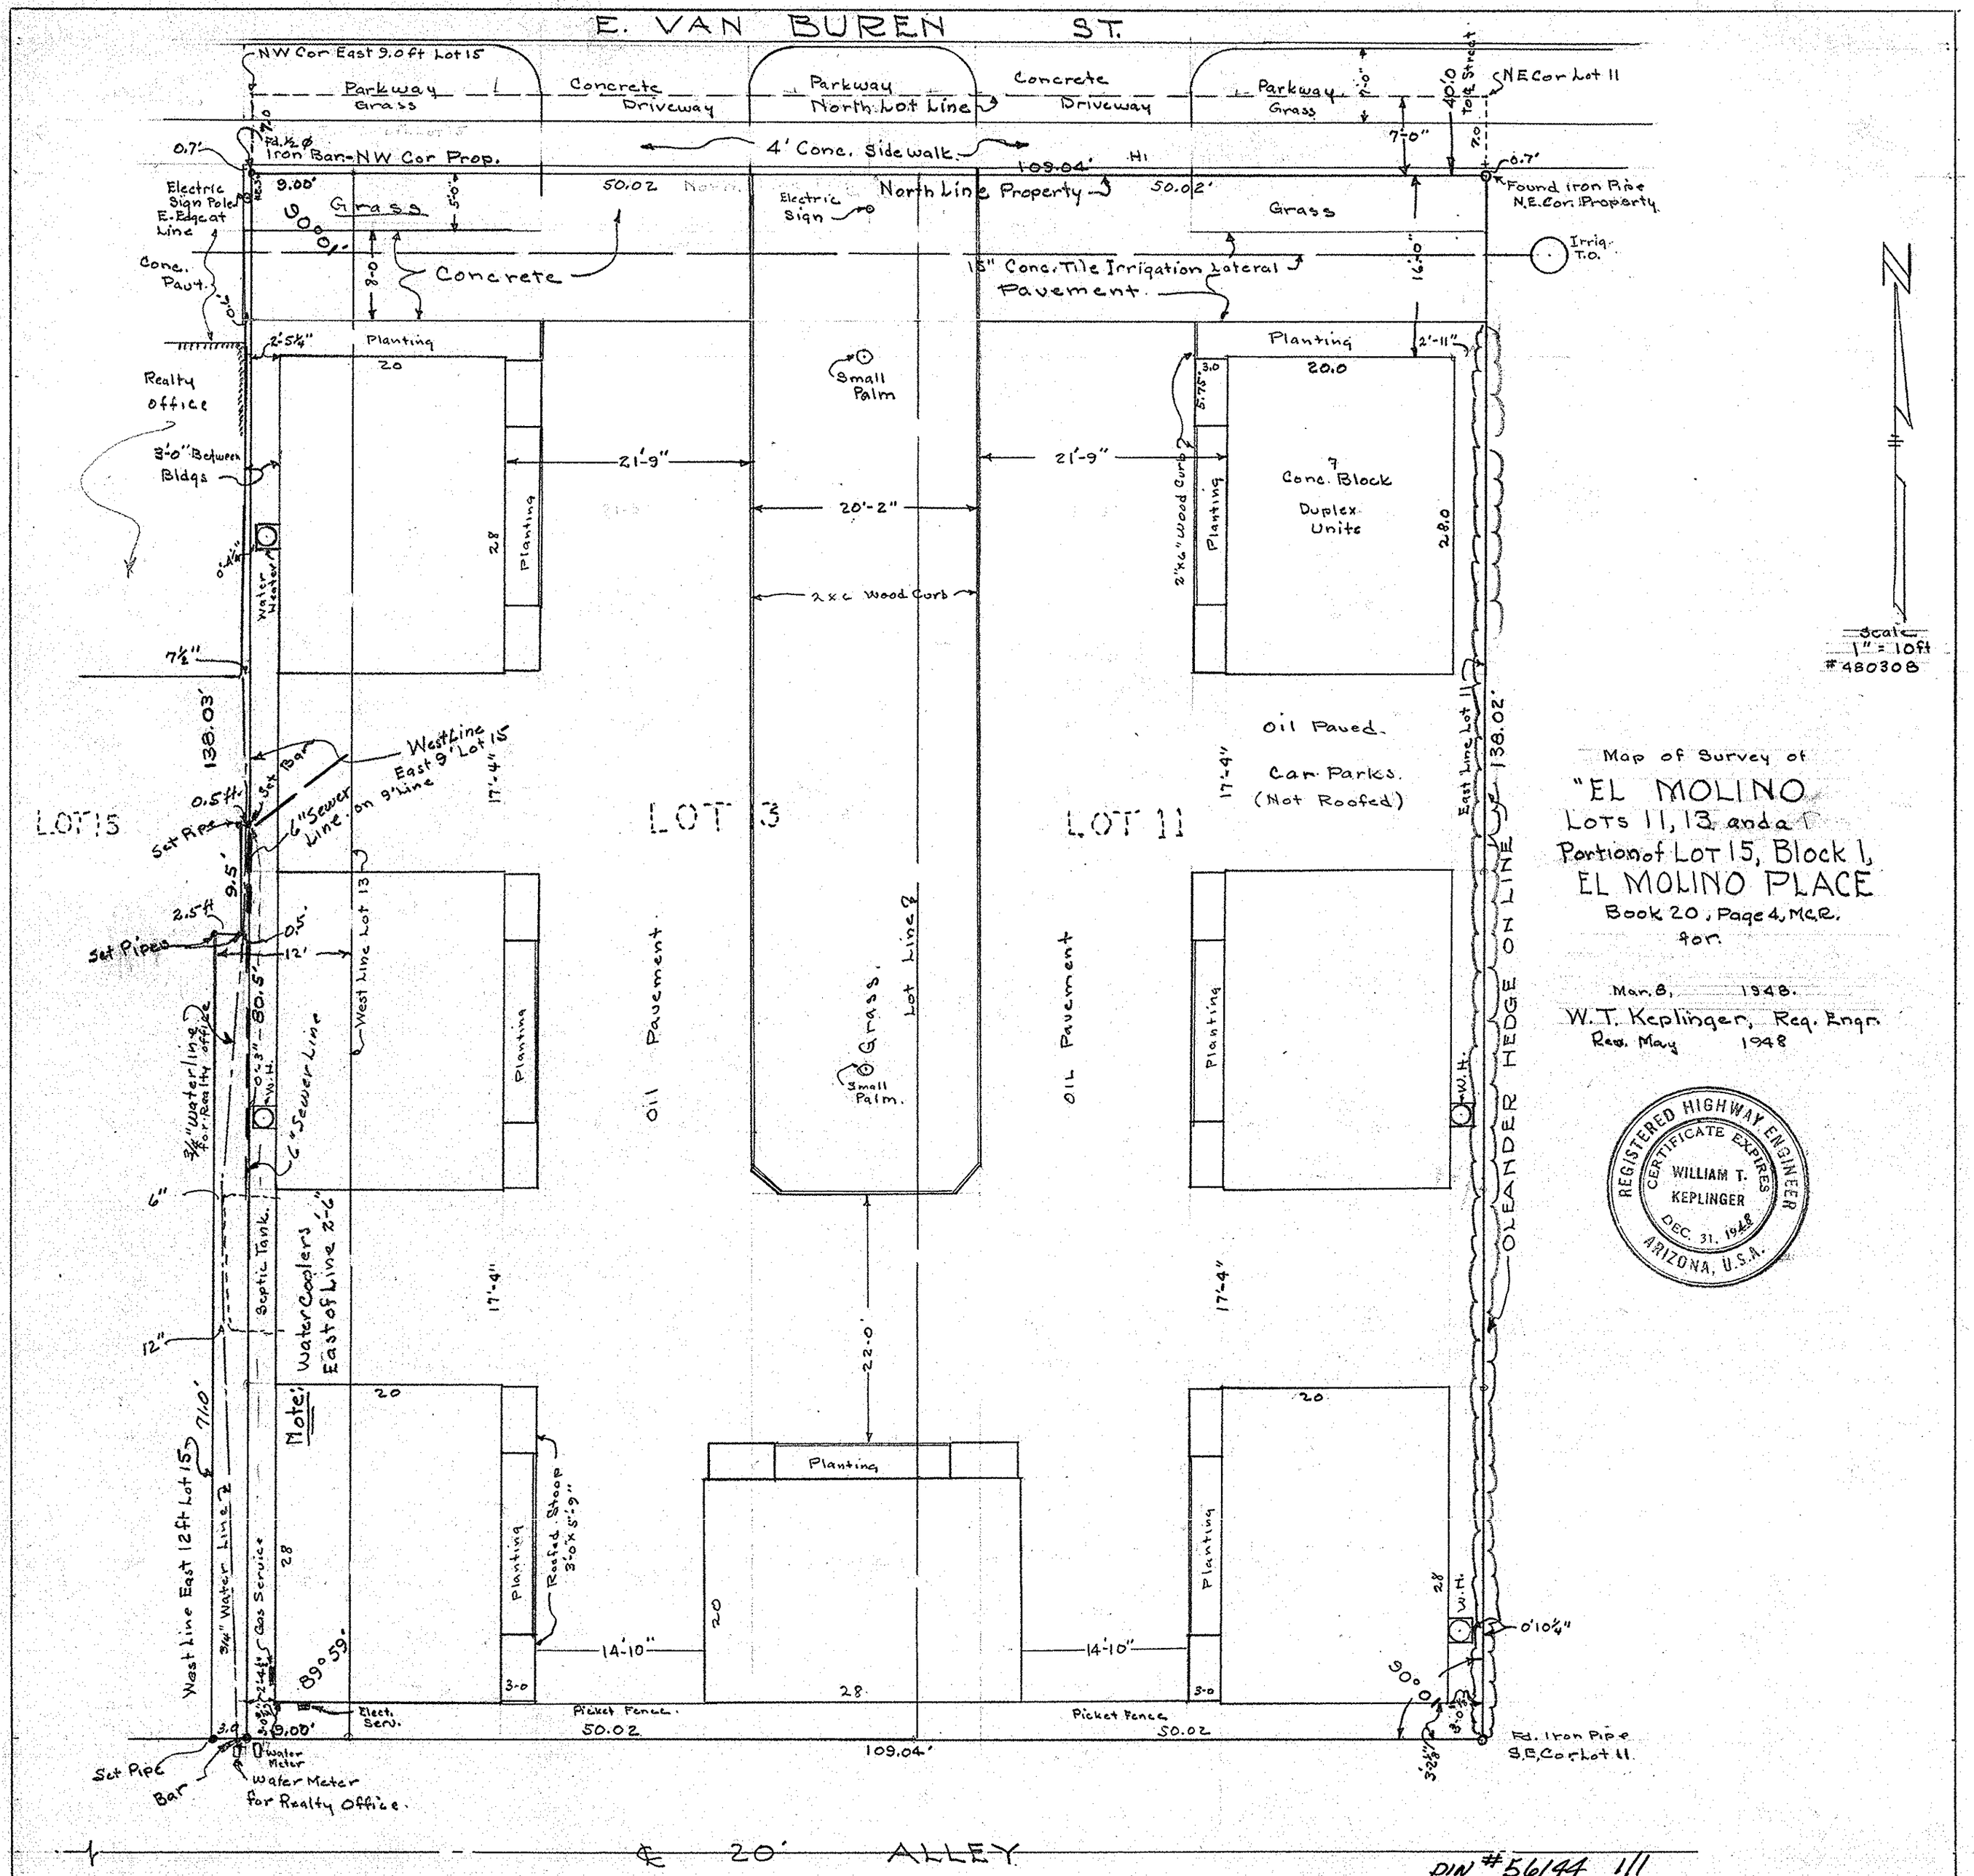
E. VAN BUREN ST.
NW Cor East 9.0 ft Lot 15
Parkway Grass
Concrete Driveway
Parkway North Lot Line
Concrete Driveway
Parkway Grass
NE Cor Lot 11
Fd. ½ ø Iron Bar-NW Cor Prop.
4' Conc. Sidewalk
109.04'
Hi
Electric Sign Pole E. Edge at Line
9.00'
Grass
50.02
Electric Sign
North Line Property
50.02'
Grass
Found iron Pipe N.E. Cor. Property
Irrig. T.O.
Conc. Pavt.
Concrete
15" Conc. Tile Irrigation Lateral
Pavement
Planting
Small Palm
Realty office
3'-0" Between Bldgs
21'-9"
20'-2"
21'-9"
Planting
Conc. Block Duplex Units
2"x6" Wood Curb
2 x 6 Wood Curb
Water Heater
Scale 1" = 10 ft
#480308
Oil Paved. Car Parks. (Not Roofed)
East Line Lot 11
138.02'
138.03'
West Line East 9' Lot 15
Set Bar
6" Sewer Line on 9' Line
LOT 15
LOT 13
LOT 11
Set Pipe
West Line Lot 13
Oil Pavement
Grass
Lot Line
Small Palm
OLEANDER HEDGE ON LINE
3/4" Waterline for Realty office
6" Sewer Line
Septic Tank
Water Coolers East of Line 2'-6"
Note:
West Line East 12 ft Lot 15
3/4" Water Line
Gas Service
Roofed Stoop 3'-0" x 5'-9"
14'-10"
14'-10"
Picket Fence
Picket Fence
Elect. Serv.
Water Meter
Water Meter for Realty Office
Set Pipe
Bar
Fd. Iron Pipe S.E. Cor. Lot 11
Map of Survey of
"EL MOLINO
Lots 11, 13 and a
Portion of Lot 15, Block 1,
EL MOLINO PLACE
Book 20, Page 4, M.C.R.
for
Mar. 8, 1948.
W. T. Keplinger, Reg. Engr.
Rev. May 1948
REGISTERED HIGHWAY ENGINEER
CERTIFICATE EXPIRES
WILLIAM T. KEPLINGER
DEC. 31, 1948
ARIZONA, U.S.A.
℄ 20' ALLEY
DIN #56144 1/1