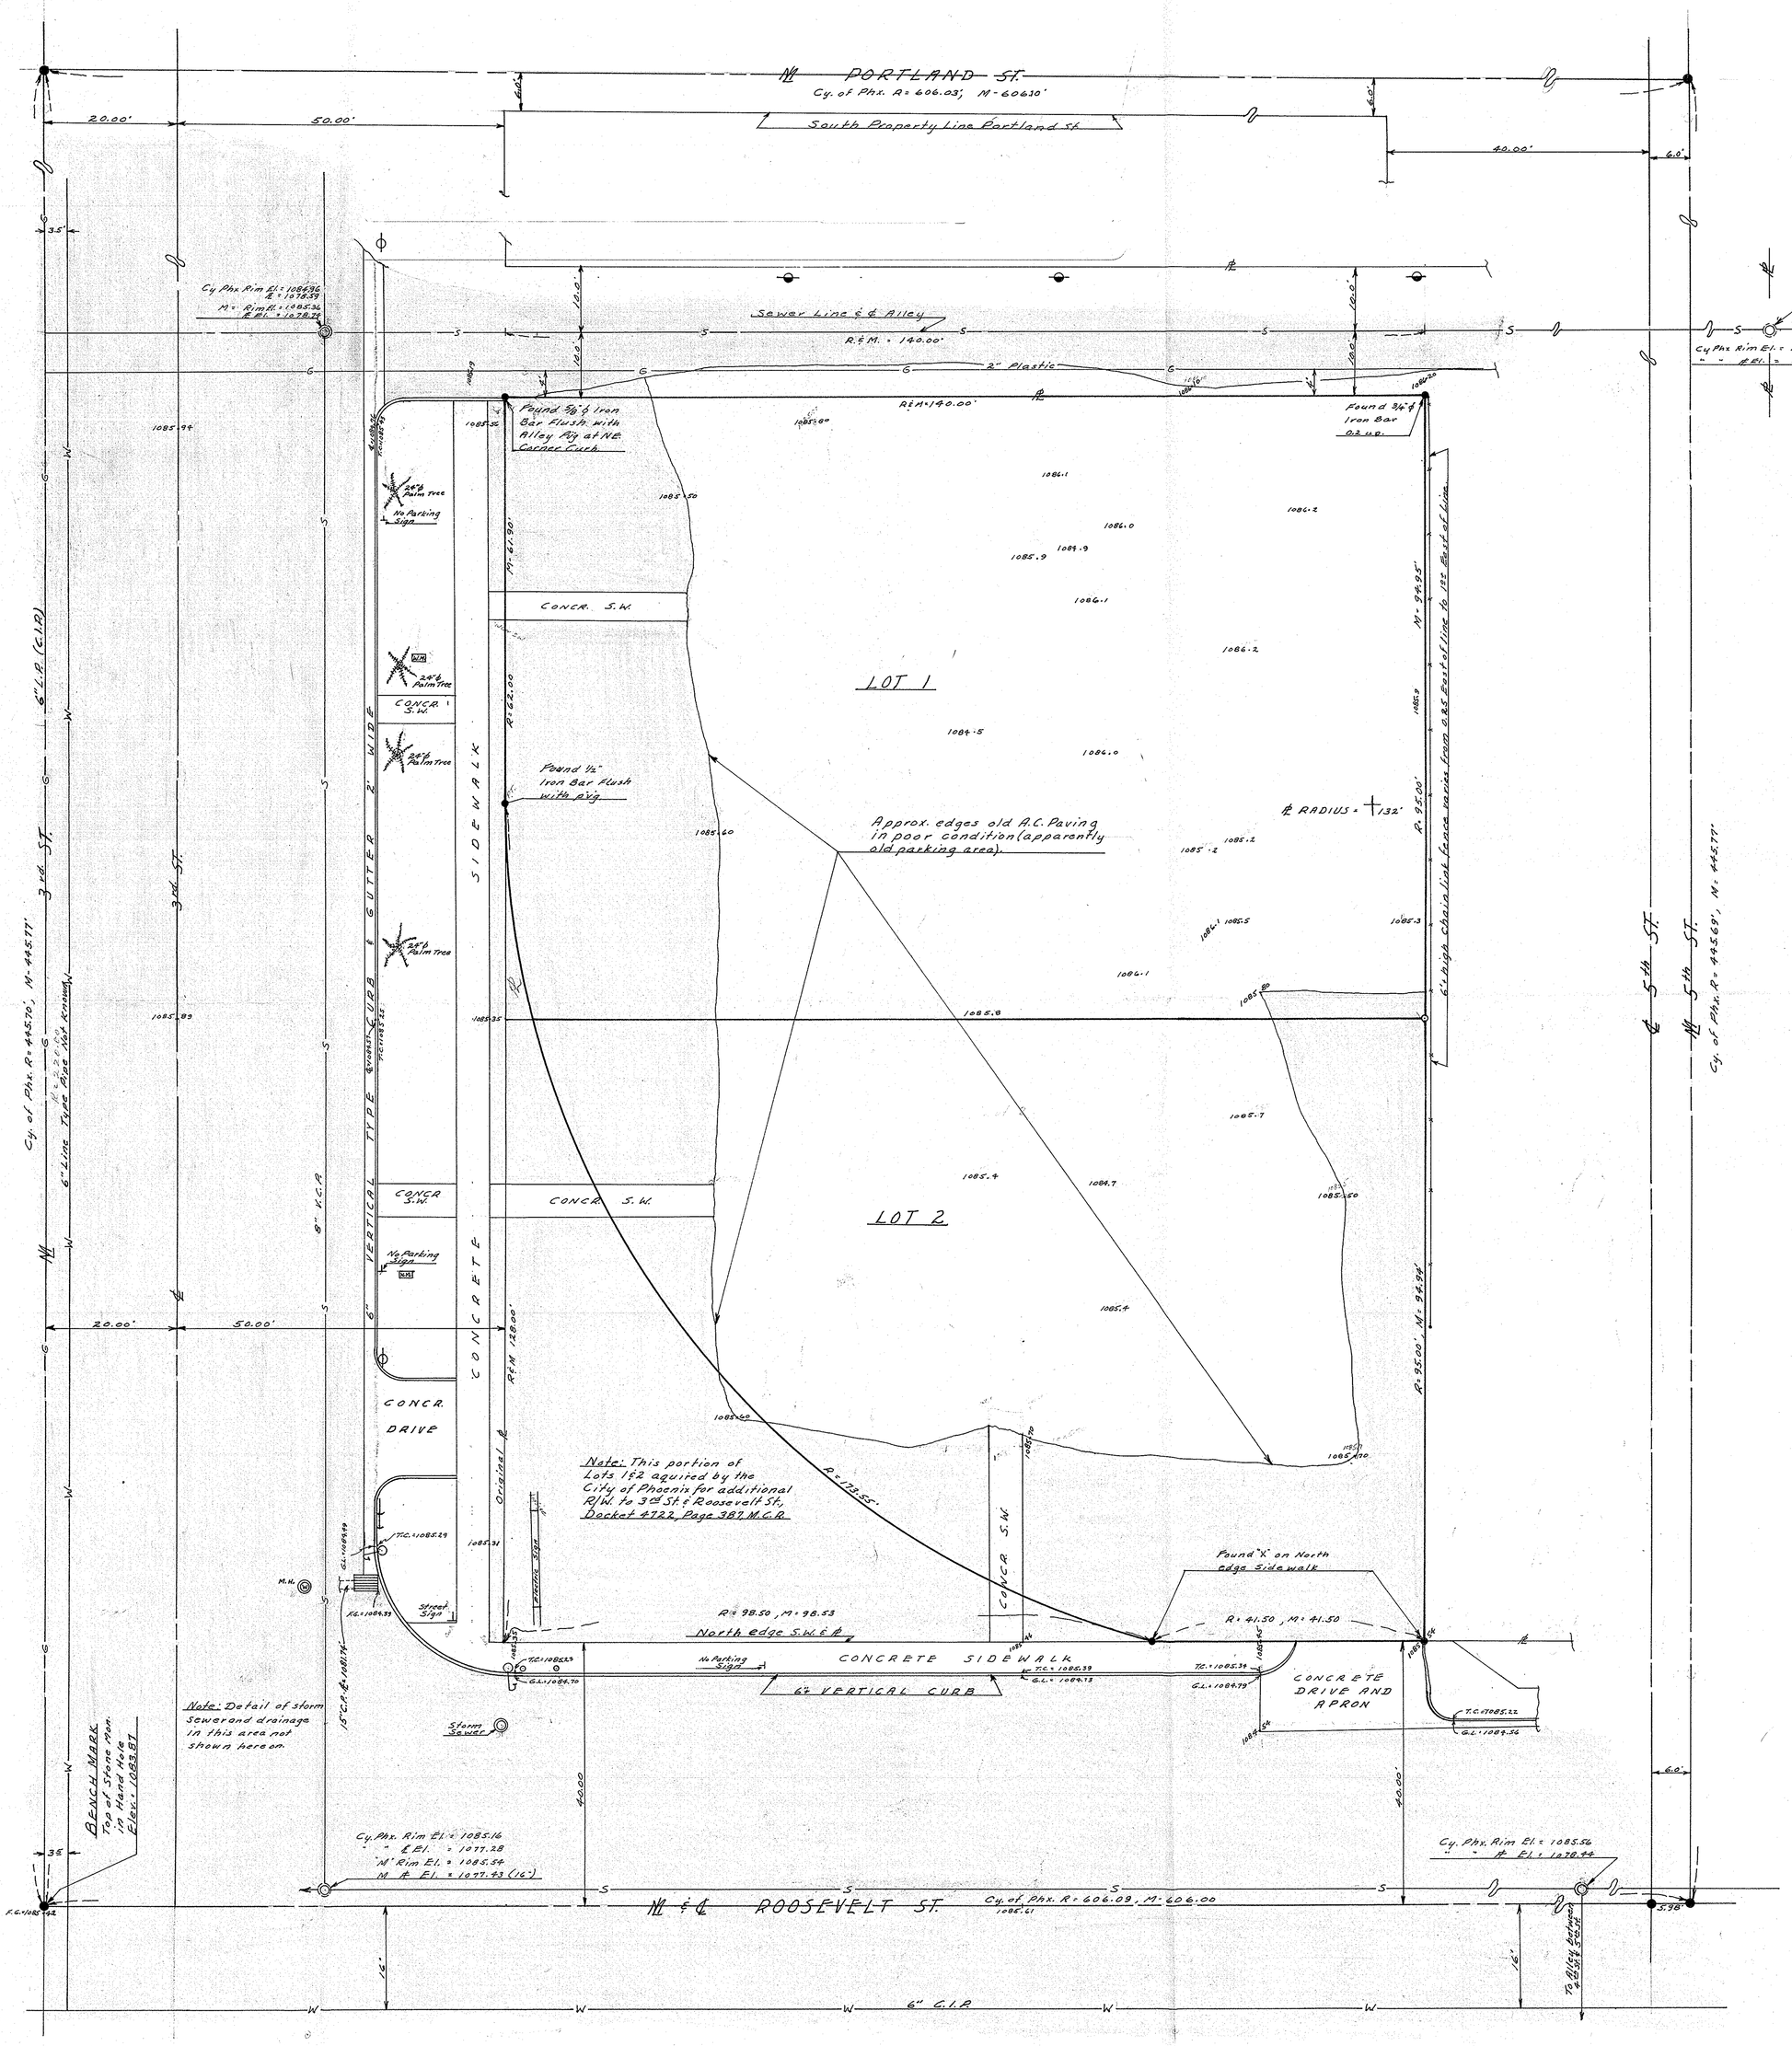

REPORT OF SURVEY
FOR
ROYAL REALTY
4800 NORTH CENTRAL AVE., PHOENIX, ARIZ.
OF
LOTS 1&2, BLOCK 3, EAST EVERGREEN, A SUBN. IN THE NE 1/4, SEC. 5, T1N, R3E, G&S.R.B&M., AS RECORDED IN BOOK 3, MAPS, PAGE 53, M.C.R.

LEGEND:
- ● Stone, with drill hole in top, in Hand Hole.
- ○ 1/2" ϕ Iron Pipe Set.
- City of Phoenix R= Composite Map 12-28
- R= Book 3, Page 53, Maps & Dkt. 4722, P. 387, M.C.R.
- Joint use utility poles (Power & Tel.).
- Power Poles
- Street Light

This will certify that the survey hereon shown was done by me during the month of July, 1964.
Eugene V. Skelly

REGISTERED LAND SURVEYOR
CERTIFICATE EXPIRES DEC. 31, 1965
EUGENE V. SKELLEY
ARIZONA, U.S.A.

DRAWING No. I.E. 64-371

ARIZONA SURVEYING SERVICE
1114 N. 7th ST. PHOENIX ARIZONA

DIN #56147 1/1
APLS

S. T1N-R3E