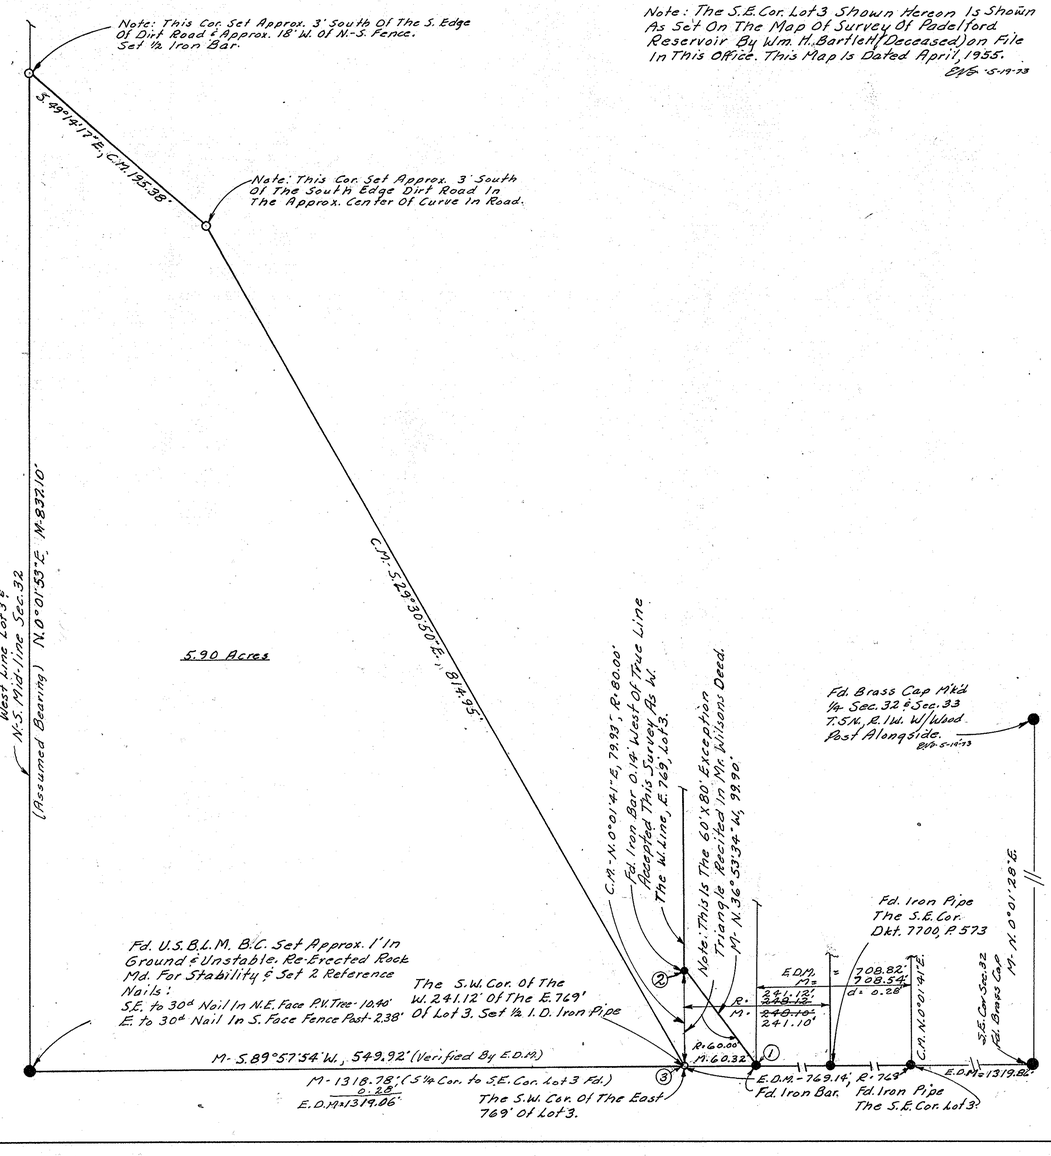

Note: The S.E. Cor. Lot 3 Shown Hereon Is Shown As Set On The Map Of Survey Of Padelford Reservoir By Wm. H. Bartlett (Deceased) on File In This Office. This Map Is Dated April, 1955.
EVS 5-19-73

REPORT OF SURVEY

For

EEMERSON PADELFORD

PEORIA, ARIZONA.

OF

That Portion Of Lot 3, Sec. 32, T.5N., R.1W. G.&S.R.B.&M. Shown Hereon.

N

Scale: 1"=60'

LEGEND

- ● = Corner Fd.
- ○ = Cor. Set - Tagged L.S. 1681
- M = Measured In Field
- C.M. = Calculated From M.
- R = Data From Mar. Co. Records (Dkt. 7700, P. 573)
- E.D.M. = Electronic Distance Measurements Taken April 21, 1973

Revised this date to add electronic distance information and to correct R & M distance 248.12' & 248.10' to 241.12' & 241.10' As Shown.
Eugene V. Skelley 5-19-73

This will certify that the survey shown hereon was done by me during the month of August, 1972.
Eugene V. Skelley

REGISTERED LAND SURVEYOR CERTIFICATE NO. 1681 EUGENE V. SKELLEY ARIZONA, U.S.A. 8/10/72

ARIZONA SURVEYING SERVICE

5704 N. 27th AVE. PHOENIX, ARIZONA
Drawing No. L-72-8723 Phone: 242-0539
Sheet 1 of 1

DIN # 56151 1/1
APLS