REPORT OF SURVEY

FOR

ROBERT B. COPLIN

P. O. Bx. 44, LAVEEN, AZ.

Showing The Location Of Two Concr. Lined Irr. Ditches Located In The S.½, S.W.¼, Sec. 36, T. 1N., R. 1E., G.&S.R.B.&M. Based On The West Line, S.W.¼, Sec. 36.

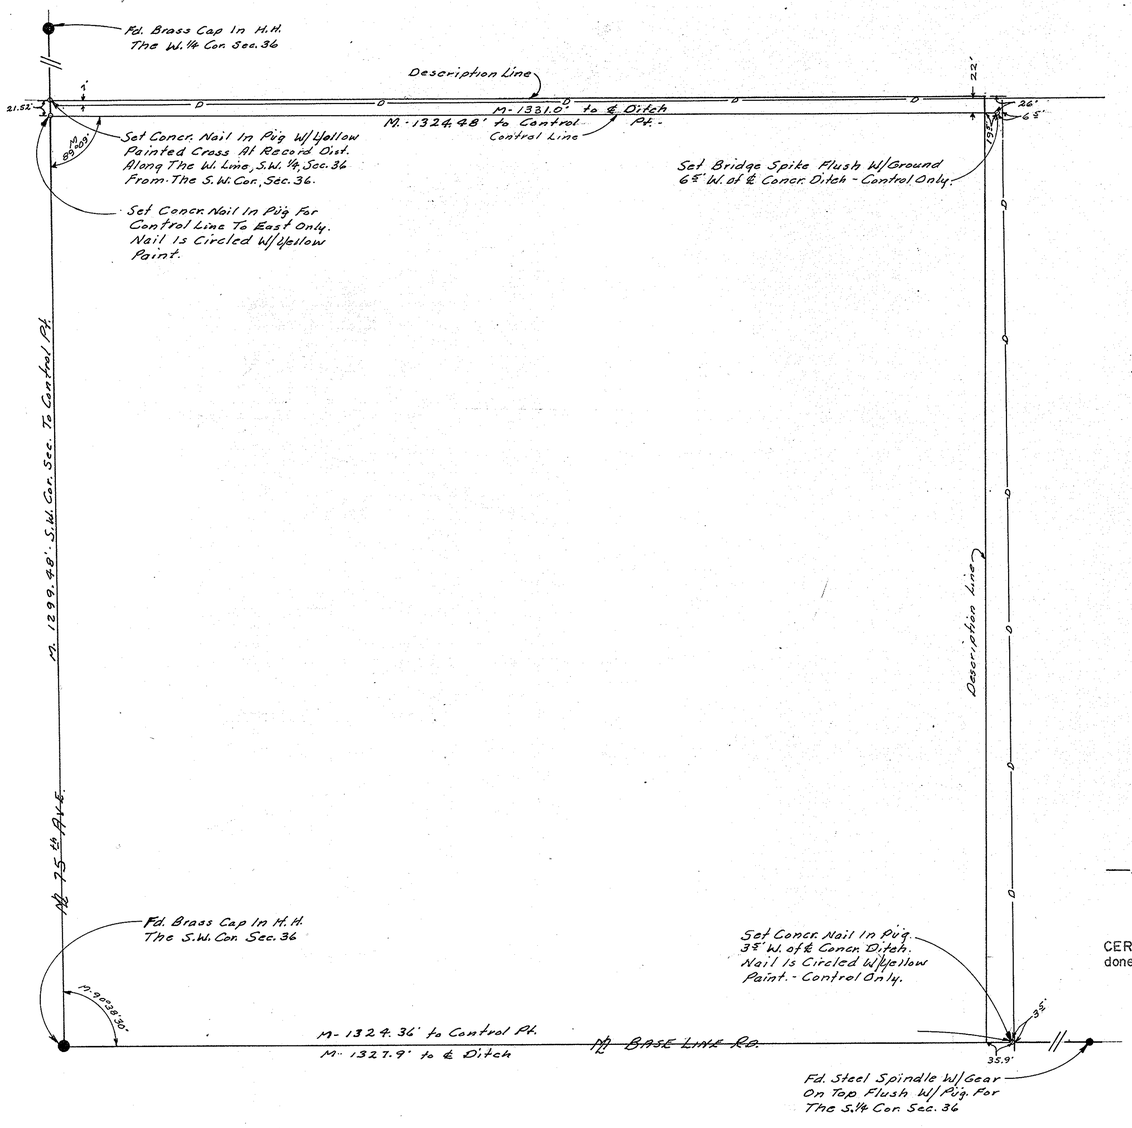

Note: The "Description Line" Shown Hereon Is From Parcel 1, Dkt. 6955, P. 200, M.C.R. And Is Shown For Orientation Purposes Only.

N

Scale: 1" = 100'

LEGEND

- ● = Monument Found
- ● = Iron Pipe or Iron Bar Found
- ○ = 1/2" I.D. Iron Pipe Tagged L.S. 1681 Set This Survey
- R = Data From Maricopa County Records
- CR = Calculated From R
- M = Measured in Field
- CM = Calculated From M
- = Wire or Wood Fence
- = Chain Link Fence
- = Block or Stone Wall
- —D— ℄ Concrete Lined Ditch

CERTIFICATION: This will certify that the survey shown hereon was done under my supervision during the month of June 1973

Eugene V. Skelley

REGISTERED LAND SURVEYOR CERTIFICATE No. 1681 EUGENE V. SKELLEY Date Signed 6/11/73 ARIZONA, U.S.A.

ARIZONA SURVEYING SERVICE
5704 N. 27th AVENUE, PHOENIX, ARIZONA
Drawing No. L-73-5754 Phone: 242-0539

DIN # 56153 1/1
APLS