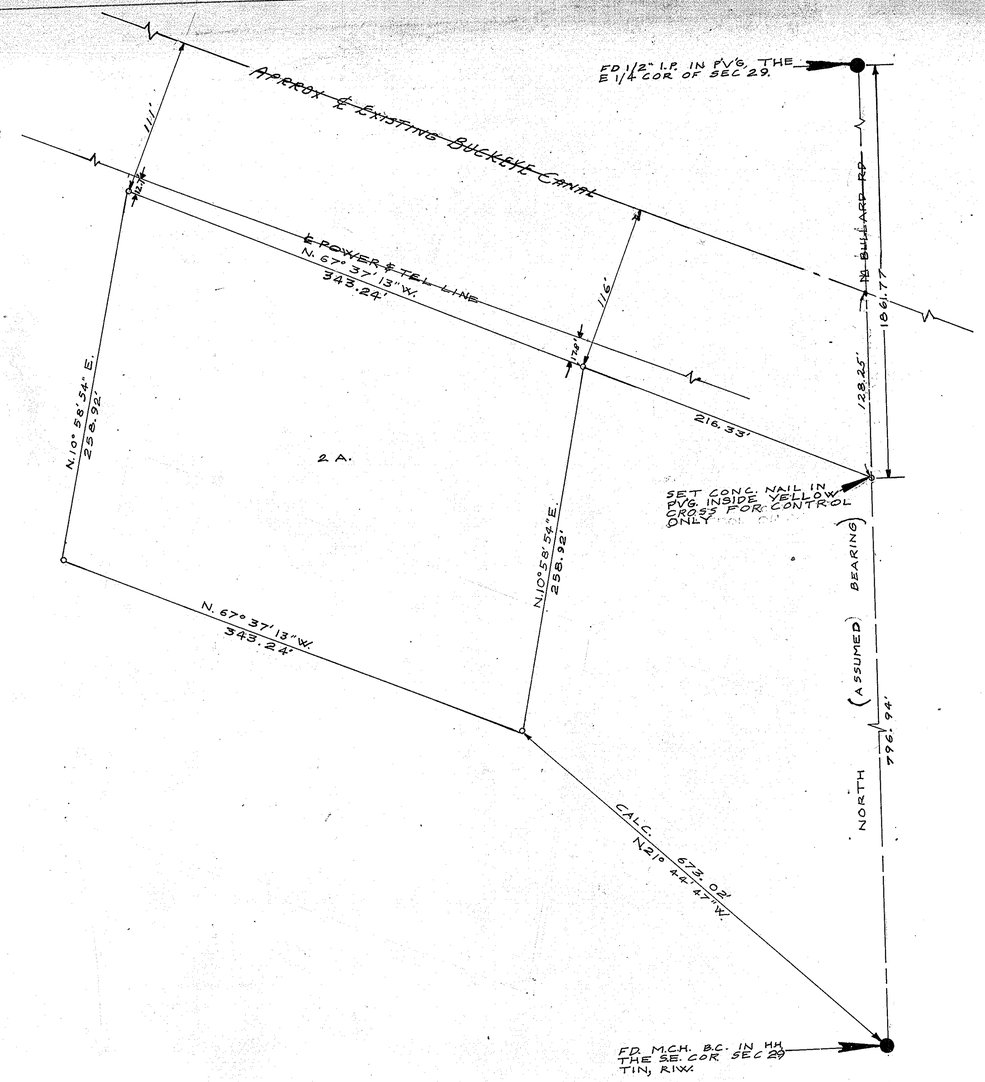

DIN # 56154 1/1
APLS

LEGEND

- ● = Monument Found
- ● = Iron Pipe or Iron Bar Found
- ○ = 1/2" I.D. Iron Pipe
- R = Data From Maricopa County Records
- CR = Calculated From R
- M = Measured in Field
- CM = Calculated From M
- -x-x-x- = Wire or Wood Fence
- -o-o-o- = Chain Link Fence
- ▭ = Block or Stone Wall

Note: All Distances Shown Are Measured Unless Otherwise Noted.

N

Scale: 1" = 50'

REPORT OF SURVEY
FOR
IVAN A. REX
AND
THE BUCKEYE IRR. DIST.
BUCKEYE ARIZONA
OF
That Portion Of Sec. 29, T. 1 N., R. 1 W., G. & S. R. B. & M. Shown Hereon.

CERTIFICATION: This will certify that the survey shown hereon was done under my supervision during the month.

REGISTERED SURVEYOR CERTIFICATE NO. 1681 EUGENE V. SURVEY ARIZONA, U.S.A.

Eugene V. Survey 7/12/73

ARIZONA SURVEYING SERVICE
5704 N. 27th AVENUE, PHOENIX, ARIZONA
Drawing No. L-73-7764 Phone: 277-3904