DIN # 56155 1/1
APLS

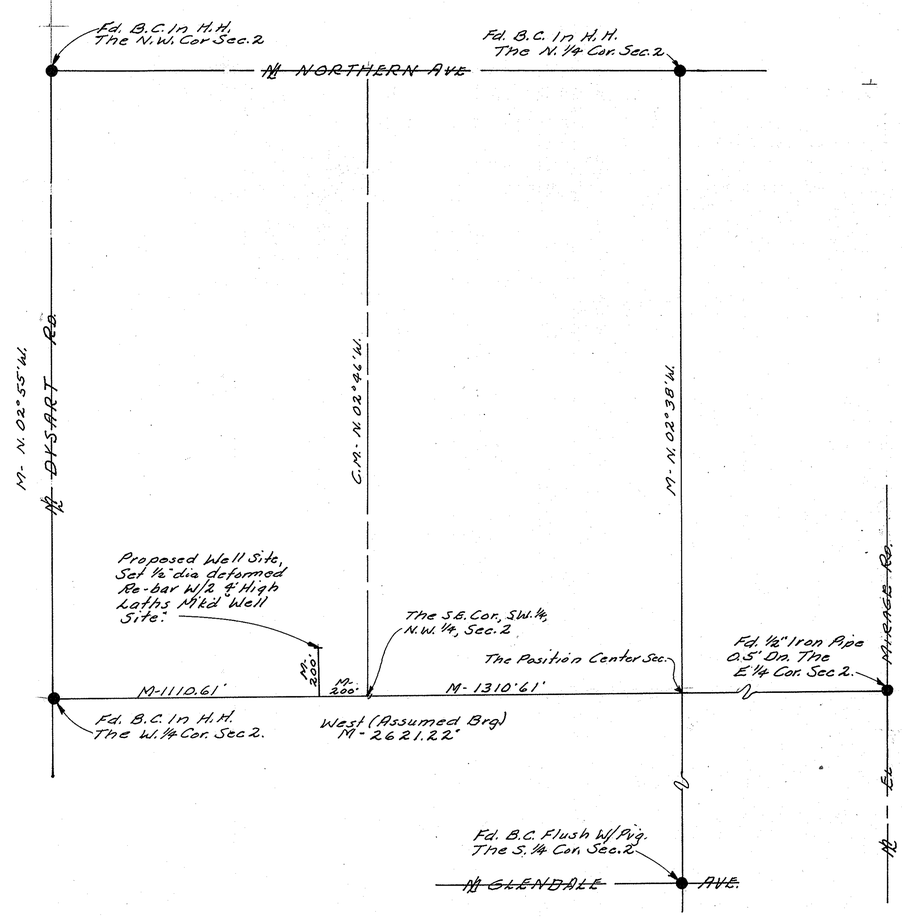

REPORT OF SURVEY

OF

A Proposed Well Site, The Location Of Which May Described As Follows: Beginning At The S.E. Cor. Of The S.W. 1/4, N.W. 1/4, Sec. 2, T.2 N., R.1 W. G&S.R.B&M., Thence West (Assumed Bearing) Along The E-W. Mid-Sec. Line Of Sec. 2 A Distance Of 200 Feet; Thence N. 2°46' W., Parallel To The E. Line Of The W. 1/2, N.W. 1/4, Sec. 2, A Distance Of 200 Feet To The Center-Line Of A Proposed Well-Site.

N

Scale: 1" = 300'

LEGEND

- = Monument Found
- = Iron Pipe or Iron Bar Found
- = 1/2" I.D. Iron Pipe Tagged L.S. 1681 Set This Survey
- R = Data From Maricopa County Records
- CR = Calculated From R
- M = Measured in Field
- CM = Calculated From M
- = Wire or Wood Fence
- = Chain Link Fence
- = Block or Stone Wall
- H.H - Hand Hole
- B.C. - Brass Cap.

CERTIFICATION: This will certify that the survey shown hereon was done under my supervision during the month of August, 1973.

Eugene Y. Skelley

REGISTERED LAND SURVEYOR CERTIFICATE NO. 1681 EUGENE Y. SKELLEY Date Signed 8/24/73 ARIZONA, U.S.A.

FOR

FENIX & SCISSON, INC.

ENGINEERS & CONTRACTORS
P.O. Box 115609
TULSA, OKLA.

ARIZONA SURVEYING SERVICE
5704 N. 27th AVENUE, PHOENIX, ARIZONA
Drawing No. L-73-8768, Phone: 242-0539