REPORT OF SURVEY

FOR

RAYMOND E. BAILEY, ET. AL.

4022 N. 57th AVE., PHOENIX, ARIZONA

OF

The S.½, S.½, E.½, N.½, Sec. 18, T1N, R.2W., G.&S.R.B.&M., Mar. Co., Az.

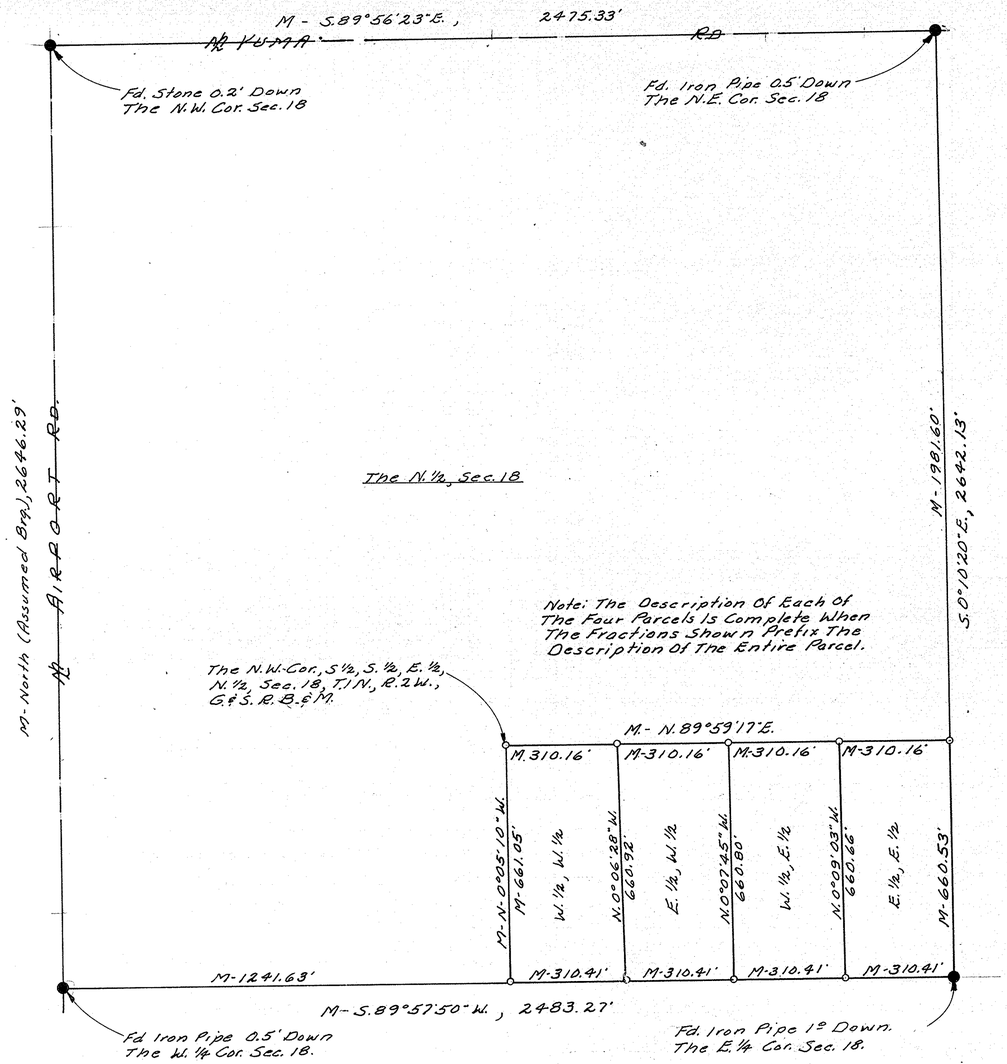

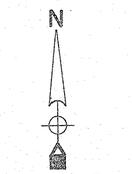

Scale: 1" = 200'

LEGEND

- ● = Monument Found
- ● = Iron Pipe or Iron Bar Found
- ○ = 1/2" I.D. Iron Pipe Tagged L.S. 1681 Set This Survey
- R = Data From Maricopa County Records
- CR = Calculated From R
- M = Measured In Field
- CM = Calculated From M
- = Wire or Wood Fence
- = Chain Link Fence
- = Block or Stone Wall

CERTIFICATION: This will certify that the survey shown hereon was done under my supervision during the month of Sept. 1979

Eugene [signature]

REGISTERED LAND SURVEYOR
CERTIFICATE NO. 1681
EUGENE SKELLEY
Date Signed 9/21/79
ARIZONA, U.S.A.

ARIZONA SURVEYING SERVICE
5704 N. 27th AVENUE, PHOENIX, ARIZONA
Drawing No. L-73-8770, Phone: 277-3904

DIN # 56156 1/1
APLS