DN #56157 1/1
APLS

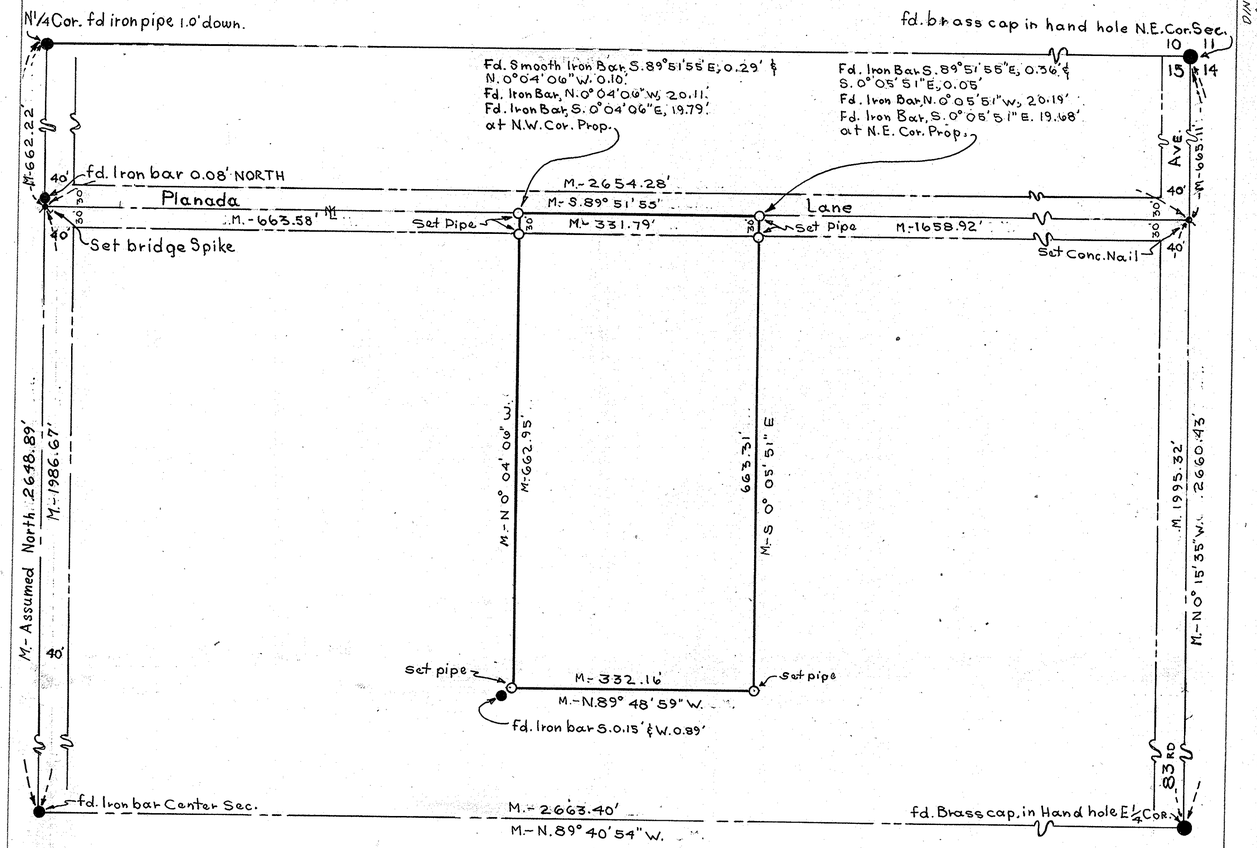

Note: The error of closure of the 1/4 Sec. Boundary data shown hereon is, -0.07' in North Coordinates & 0.04' in East Coordinates.

REPORT OF SURVEY

OF

The West 1/2 of the South East 1/4 of the North West 1/4 of the North East 1/4 of Sec. 15, Twn. 4 N, Range 1 E. G. & S.R.B. & M, Maricopa County, Arizona.

FOR

Keith A. Haien

Suite 716 Luhrs Bldg.
11 West Jefferson St.
Phoenix, Arizona
85003

N

Scale: 1" = 100'

LEGEND

- ● = Monument Found
- ● = Iron Pipe or Iron Bar Found
- ○ = 1/2" I.D. Iron Pipe Tagged L.S. 1681 Set This Survey
- R = Data From Maricopa County Records
- CR = Calculated From R
- M = Measured in Field
- CM = Calculated From M
- = Wire or Wood Fence
- = Chain Link Fence
- = Block or Stone Wall

CERTIFICATION: This will certify that the survey shown hereon was done under my supervision during the month of Feb. & March, 1974

REGISTERED LAND SURVEYOR CERTIFICATE NO. 1681 SHELLEY ARIZONA, U.S.A.

ARIZONA SURVEYING SERVICE
5704 N. 27th AVENUE, PHOENIX, ARIZONA
Drawing No. L-73-12787 Phone: 277-3904