Orig

REPORT OF SURVEY

for

Mr. Glen Fry

El San Juan Trailer Park

10810 N. 91st Ave.

Peoria, Arizona

of

The Parcel of Land

Described in Docket

5301, Page 57, M.C.R.

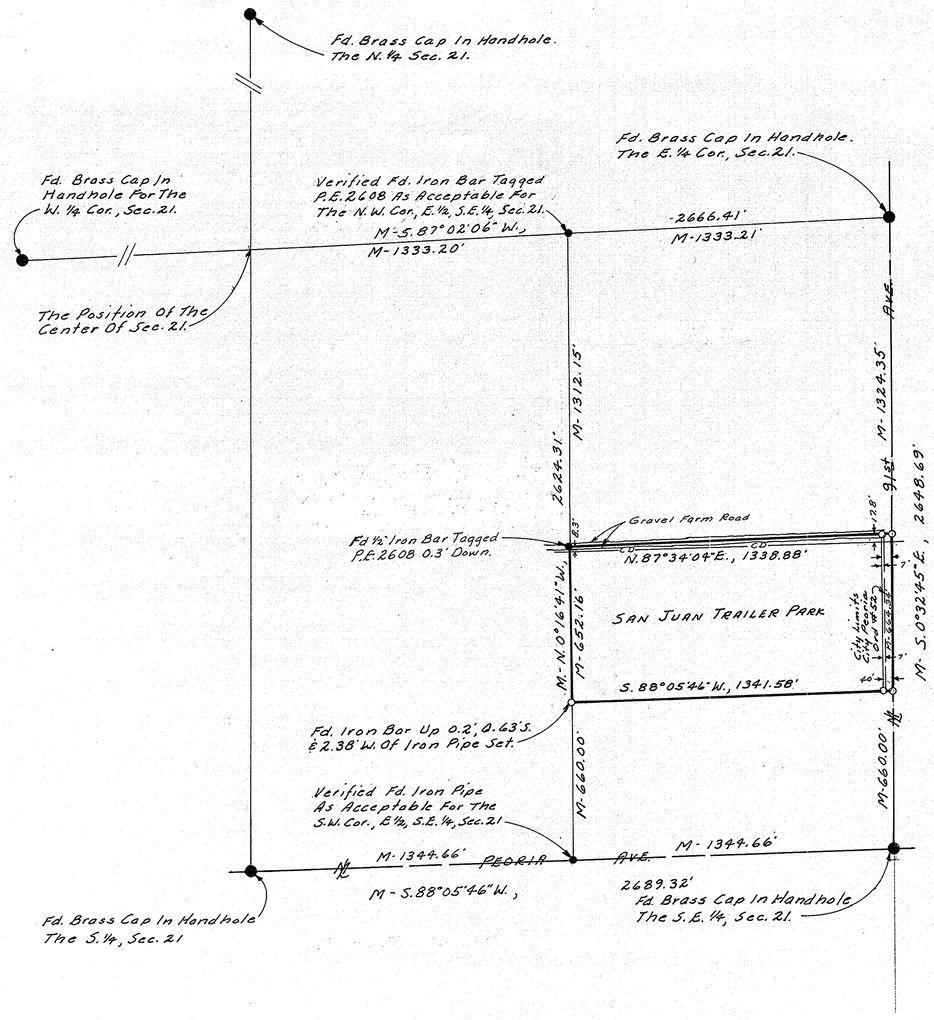

N

Scale: 1" = 300'

LEGEND

- ● = Monument Found
- ● = Iron Pipe or Iron Bar Found
- ○ = 1/2" I.D. Iron Pipe Tagged L.S. 1681 Set This Survey
- R = Data From Maricopa County Records
- CR = Calculated From R
- M = Measured in Field
- CM = Calculated From M
- = Wire or Wood Fence
- = Chain Link Fence
- = Block or Stone Wall

CERTIFICATION: This will certify that the survey shown hereon was done under my supervision during the month of July 1974.

Eugene Stanley

ARIZONA SURVEYING SERVICE

2802 W. Solano Dr., N.
Phoenix, Arizona Phone: 242-3609

Drawing No. L-74-6806
Sheet 1 of 2

DIN # 56159 1/2
APLS