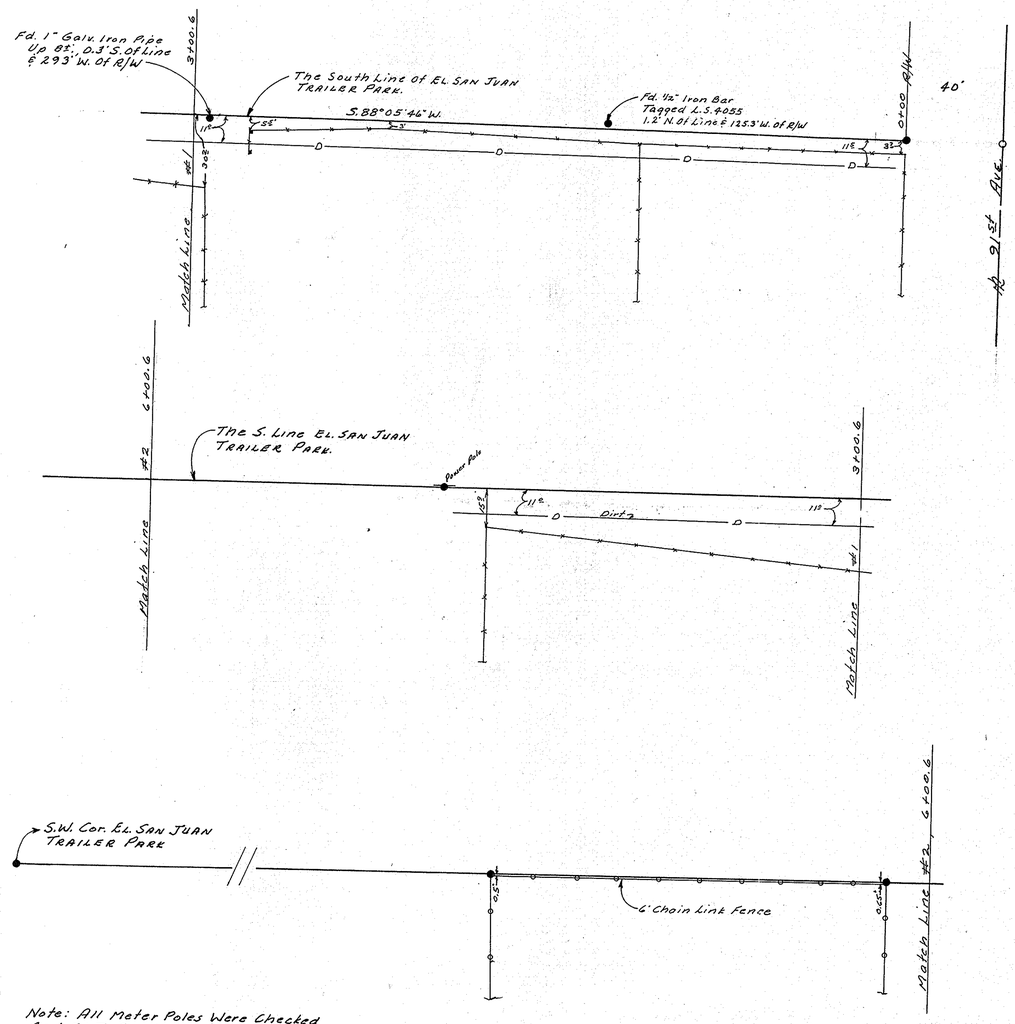

Note: All Meter Poles Were Checked And Fd. To Be North Of The S. Line

Note: Other Existing Improvements (Tel. Cable, Etc.) Not Checked - Not Shown.

N

Scale: 1" = 300'

LEGEND

- ● = Monument Found
- ● = Iron Pipe or Iron Bar Found
- ○ = 1/2" I.D. Iron Pipe Tagged L.S. 1681 Set This Survey
- R = Data From Maricopa County Records
- CR = Calculated From R
- M = Measured in Field
- CM = Calculated From M
- = Wire or Wood Fence
- = Chain Link Fence
- = Block or Stone Wall

REGISTERED LAND SURVEYOR CERTIFICATE NO. 1681 EUGENE V. SHELLEY Date Signed 7/22/74 ARIZONA, U.S.A.

for
Mr. Glen Fry

ARIZONA SURVEYING SERVICE

2802 W. Solano Dr., N.
Phoenix, Arizona Phone: 242-3609
Drawing No. L-74-6806
Sheet 2 of 2