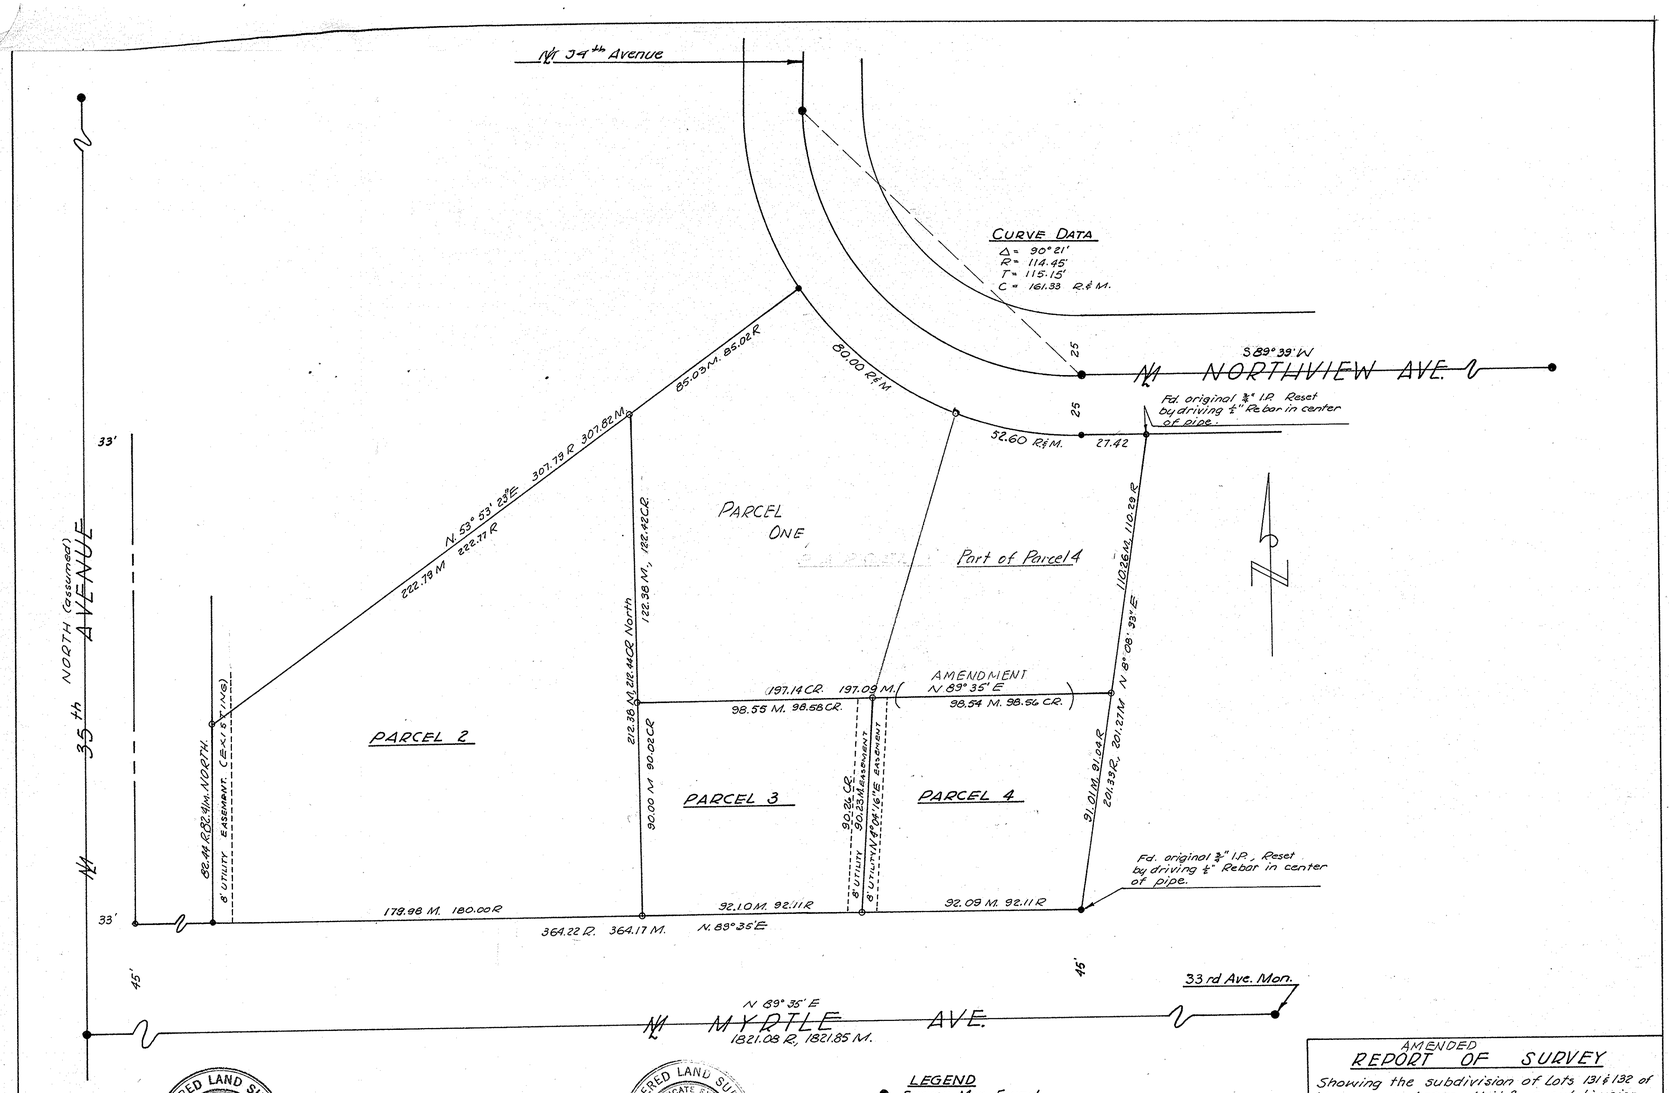

REGISTERED LAND SURVEYOR
CERTIFICATE EXPIRES
EUGENE V. SKELLEY
DEC. 31, 1969
ARIZONA, U.S.A.

This is to certify that the survey here shown was made by H.L. Meredith under my direction in December 1959. & Sept. 1961

Eugene V. Skelley

REGISTERED LAND SURVEYOR
CERTIFICATE EXPIRES
EUGENE V. SKELLEY
DEC. 31, 1961
ARIZONA, U.S.A.

LEGEND

- ● Survey Mon. Found.
- ● Prop. corners Found.
- R.M. Measurements Record & Measured
- ○ Prop. corners set.
- C.R. Calculated Record.

AMENDED
REPORT OF SURVEY

Showing the subdivision of Lots 131 & 132 of Northview Acres, Unit 2, a subdivision of part of the N½, SW¼, Sec. 2, T2N, R2E, G.&S.R.B.L.&M. as recorded in Book 36, p.8 of Maps Maricopa County, Arizona.

For Mr. & Mrs. R.N. Vaughn
3353 W. Northview Ave. Phoenix

ARIZONA SURVEYING SERVICE

DIN # 56161 1/1
APLS

SURVEYED BY	H.L.M.	DRAWN BY	H.L.M.	JOB	59 - 147 & 61-241
CHECKED BY	E.V.S.	CHECKED	E.V.S.	SCALE	1" = 30'