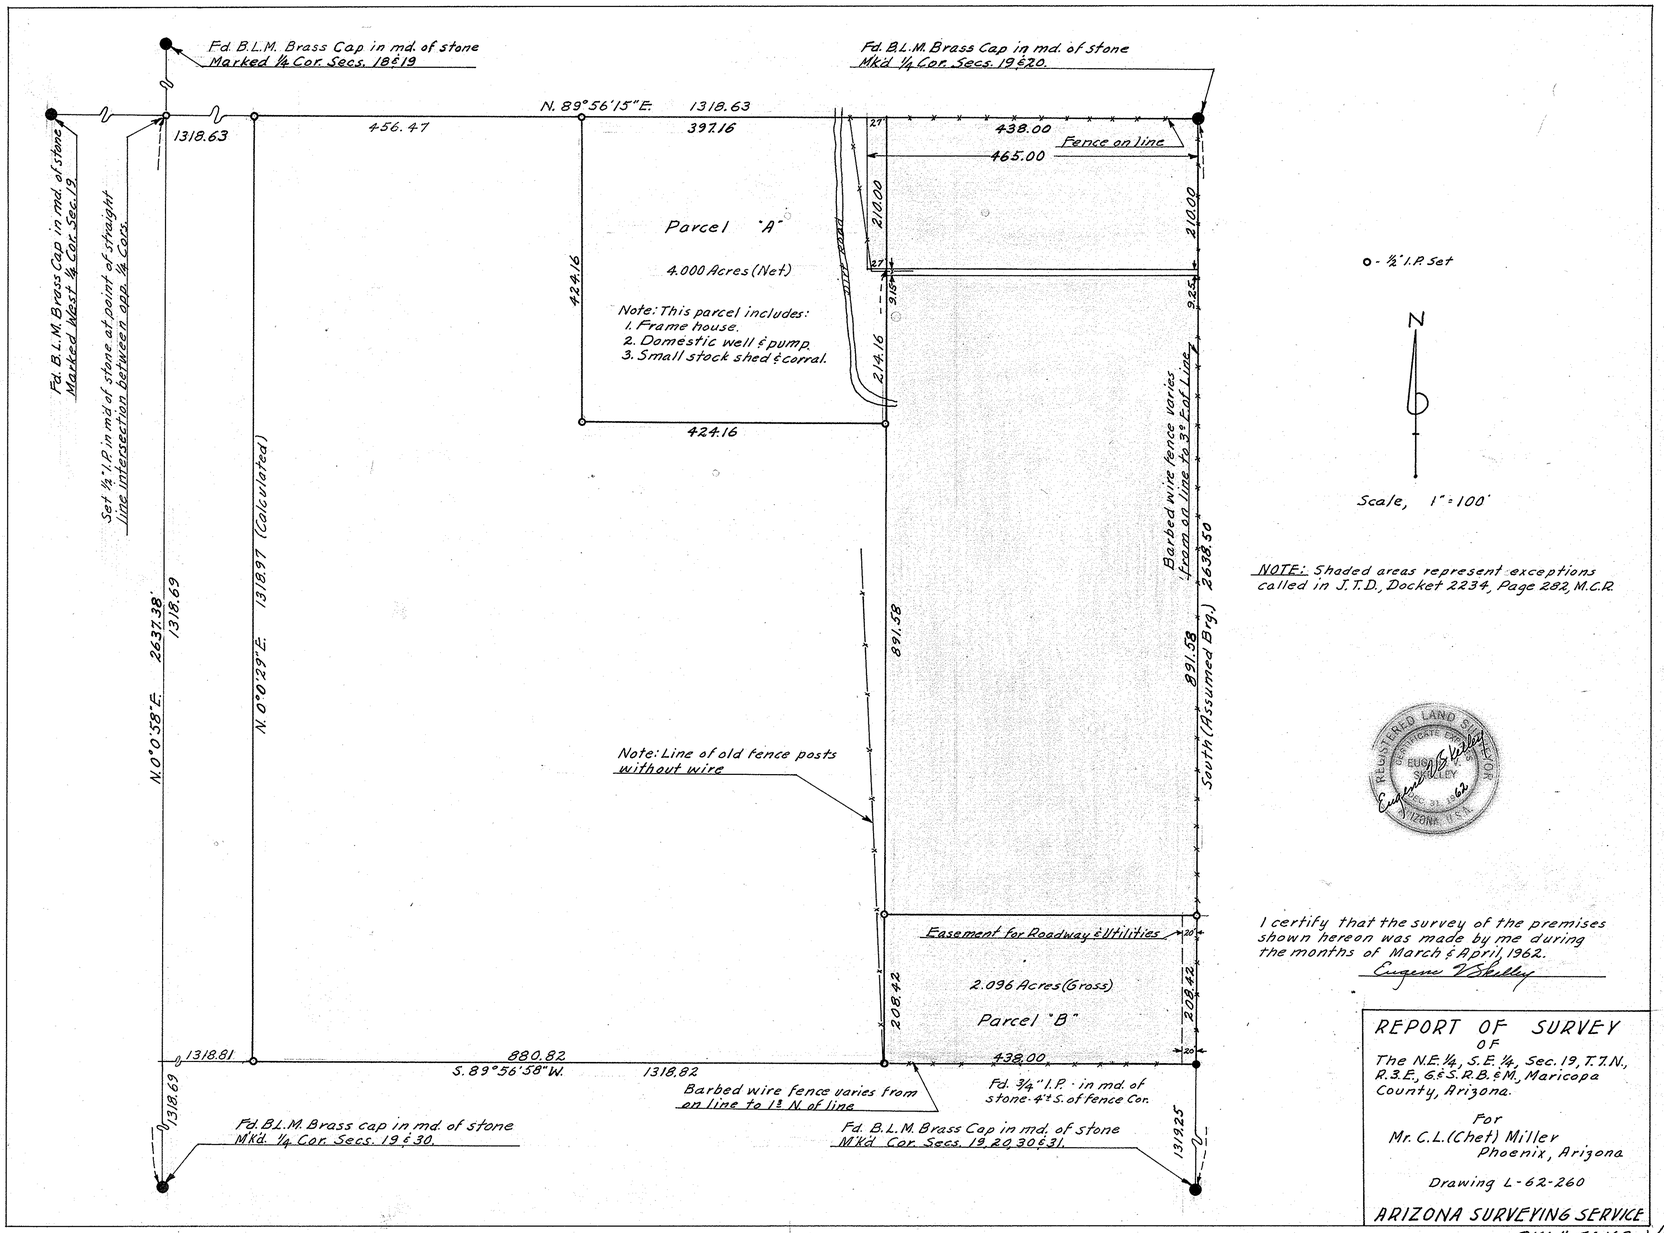

o - 1/2" I.P. Set

N

Scale, 1" = 100'

NOTE: Shaded areas represent exceptions called in J.T.D., Docket 2234, Page 282, M.C.R.

REGISTERED LAND SURVEYOR
CERTIFICATE EXPIRES DEC. 31, 1962
EUGENE V. SHELLEY
ARIZONA, U.S.A.

I certify that the survey of the premises shown hereon was made by me during the months of March & April, 1962.

Eugene V. Shelley

REPORT OF SURVEY

OF

The N.E. 1/4, S.E. 1/4, Sec. 19, T. 7 N., R. 3 E., G. & S.R.B. & M., Maricopa County, Arizona.

For

Mr. C.L. (Chet) Miller
Phoenix, Arizona

Drawing L-62-260

ARIZONA SURVEYING SERVICE

DIN # 56162 1/1
APLS