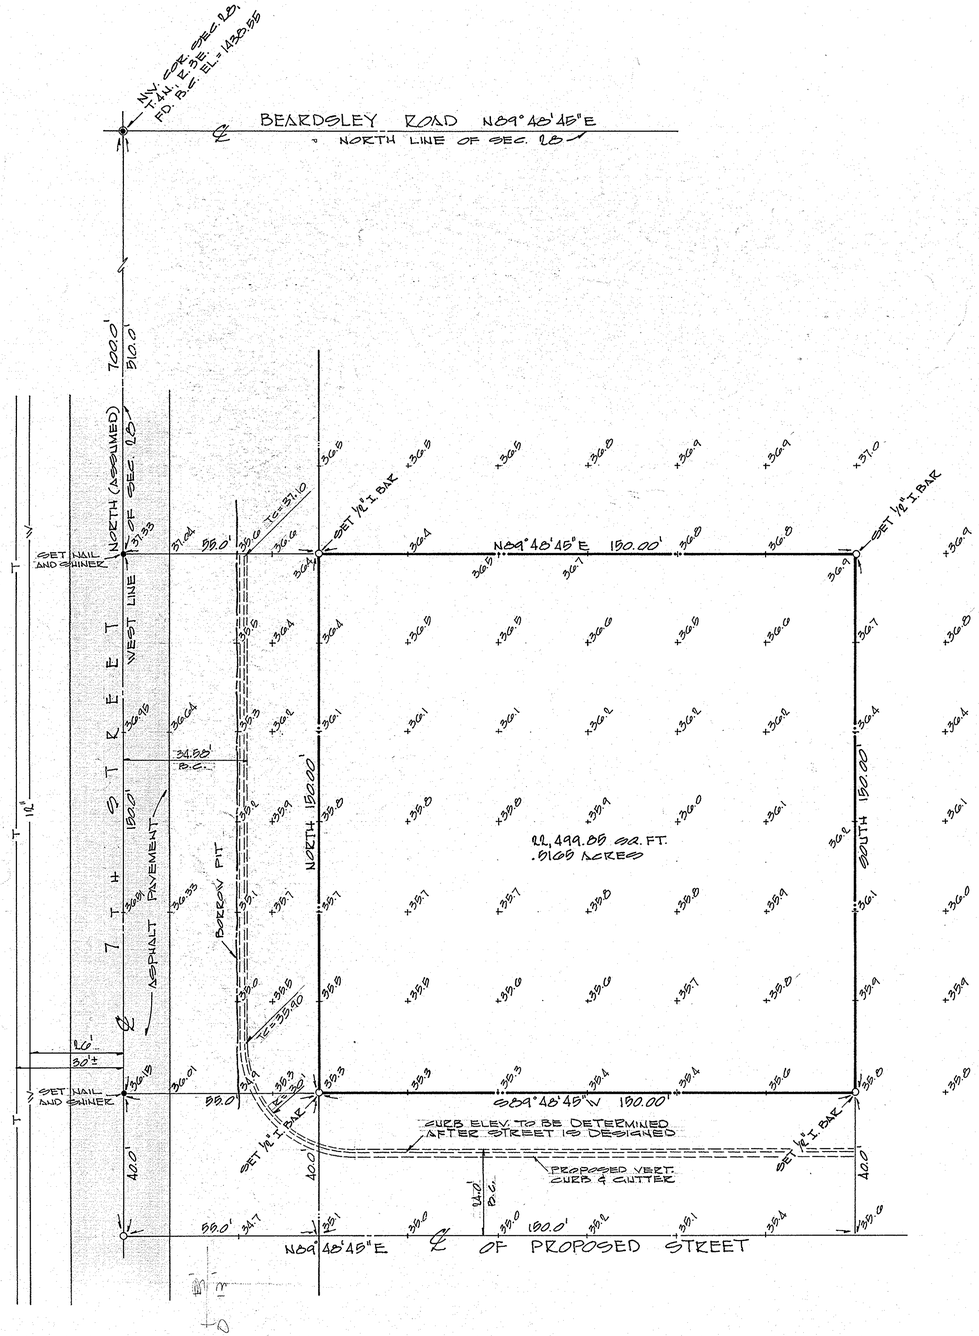

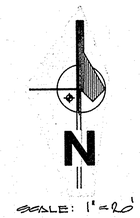

LEGAL DESCRIPTION

SOUTH 150 FEET OF THE NORTH 660 FEET OF THE EAST 150 FEET OF THE WEST 205 FEET OF THE NW 1/4 OF SEC. 28, T.4N., R.3E., MARICOPA COUNTY, ARIZONA. (G.&S.R.B.&M.)

LEGEND

- ASPHALT PAVEMENT
- o 1/2" IRON BAR SET THIS SURVEY
- • NAIL & SHINER SET THIS SURVEY
- —W— WATER LINE
- —T— UNDERGROUND TELE.
- 37.33 ELEV. TO READ 1437.33

BENCH MARK

BRASS CAP IN INTERSECTION OF 7TH STREET & BEARDSLEY ROAD ELEV. = 1438.55

CERTIFICATE

I HEREBY CERTIFY BY MY SEAL AND SIGNATURE HEREON THAT THE SURVEY OF THE PROPERTY HEREIN SHOWN WAS PERFORMED UNDER MY DIRECTION DURING THE MONTH OF DECEMBER 1970. ALL CORNERS ARE MONUMENTED AS SHOWN.

Registered Professional Engineer (Civil) CERTIFICATE NO. ROBERT RICHARD JOHNSON Date Signed 12-14-70 ARIZONA, U.S.A.

ASSOCIATED ENGINEERS
Civil Consultants
Phoenix Arizona

RESULTS OF SURVEY
7TH STR. SOUTH OF BEARDSLEY RD.
MARICOPA COUNTY, ARIZONA

SCALE: 1"=20'	APPROVED BY:	DRAWN BY B.S.
DATE: 12-14-70		REVISED
FOR THE CIRCLE K CORP. 2810 W. CAMELBACK RD. PHOENIX, ARIZONA		
		DRAWING NUMBER 1270-2

DIN 56175 1/1
APS

28/4N/3E R1-177

24X36 PRINTED ON NO. 1000H CLEARPRINT