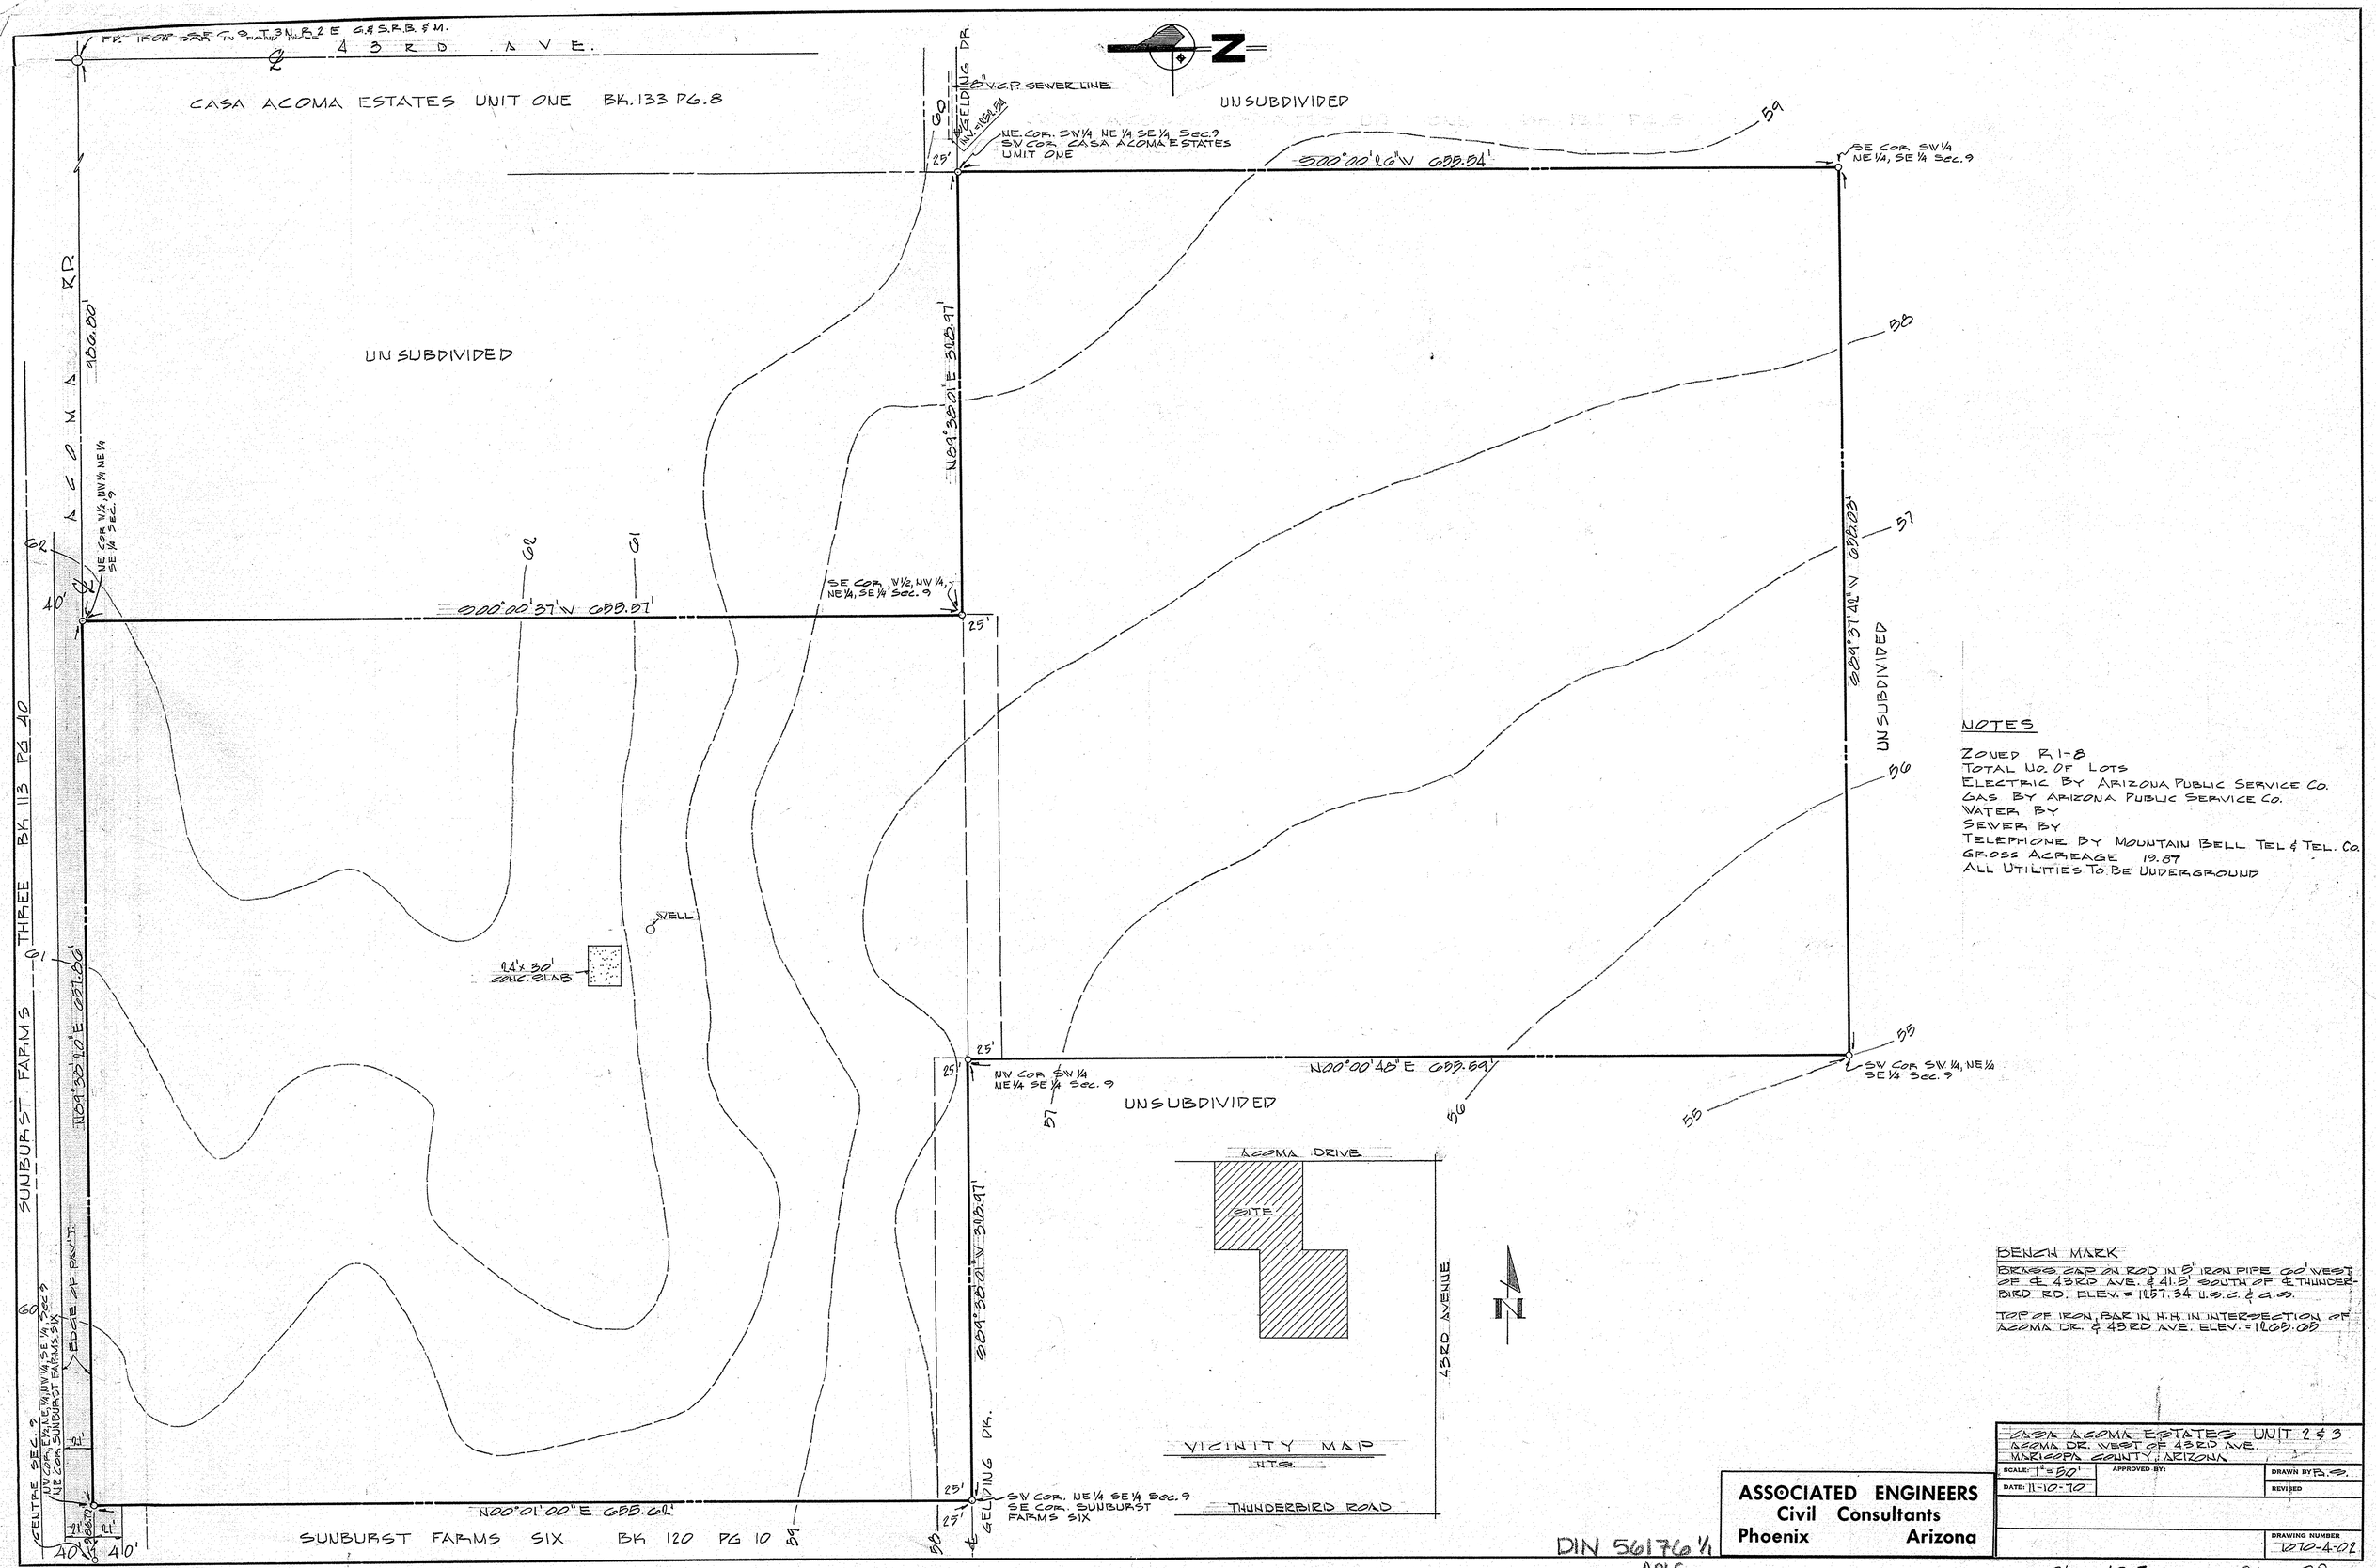

NOTES

ZONED R1-8
TOTAL NO. OF LOTS
ELECTRIC BY ARIZONA PUBLIC SERVICE CO.
GAS BY ARIZONA PUBLIC SERVICE CO.
WATER BY
SEWER BY
TELEPHONE BY MOUNTAIN BELL TEL & TEL. CO.
GROSS ACREAGE 19.87
ALL UTILITIES TO BE UNDERGROUND

BENCH MARK

BRASS CAP ON ROD IN 8" IRON PIPE 60' WEST OF ℄ 43RD AVE. & 41.8' SOUTH OF ℄ THUNDERBIRD RD. ELEV. = 1167.34 U.S.C. & G.S.

TOP OF IRON BAR IN H.H. IN INTERSECTION OF ACOMA DR. & 43RD AVE. ELEV. = 1169.08

ASSOCIATED ENGINEERS
Civil Consultants
Phoenix Arizona

CASA ACOMA ESTATES UNIT 2 & 3
ACOMA DR. WEST OF 43RD AVE.
MARICOPA COUNTY, ARIZONA

SCALE: 1" = 50'	APPROVED BY:	DRAWN BY R.S.
DATE: 11-10-70		REVISED
		DRAWING NUMBER 1070-4-02

9/3N/2E R1-178